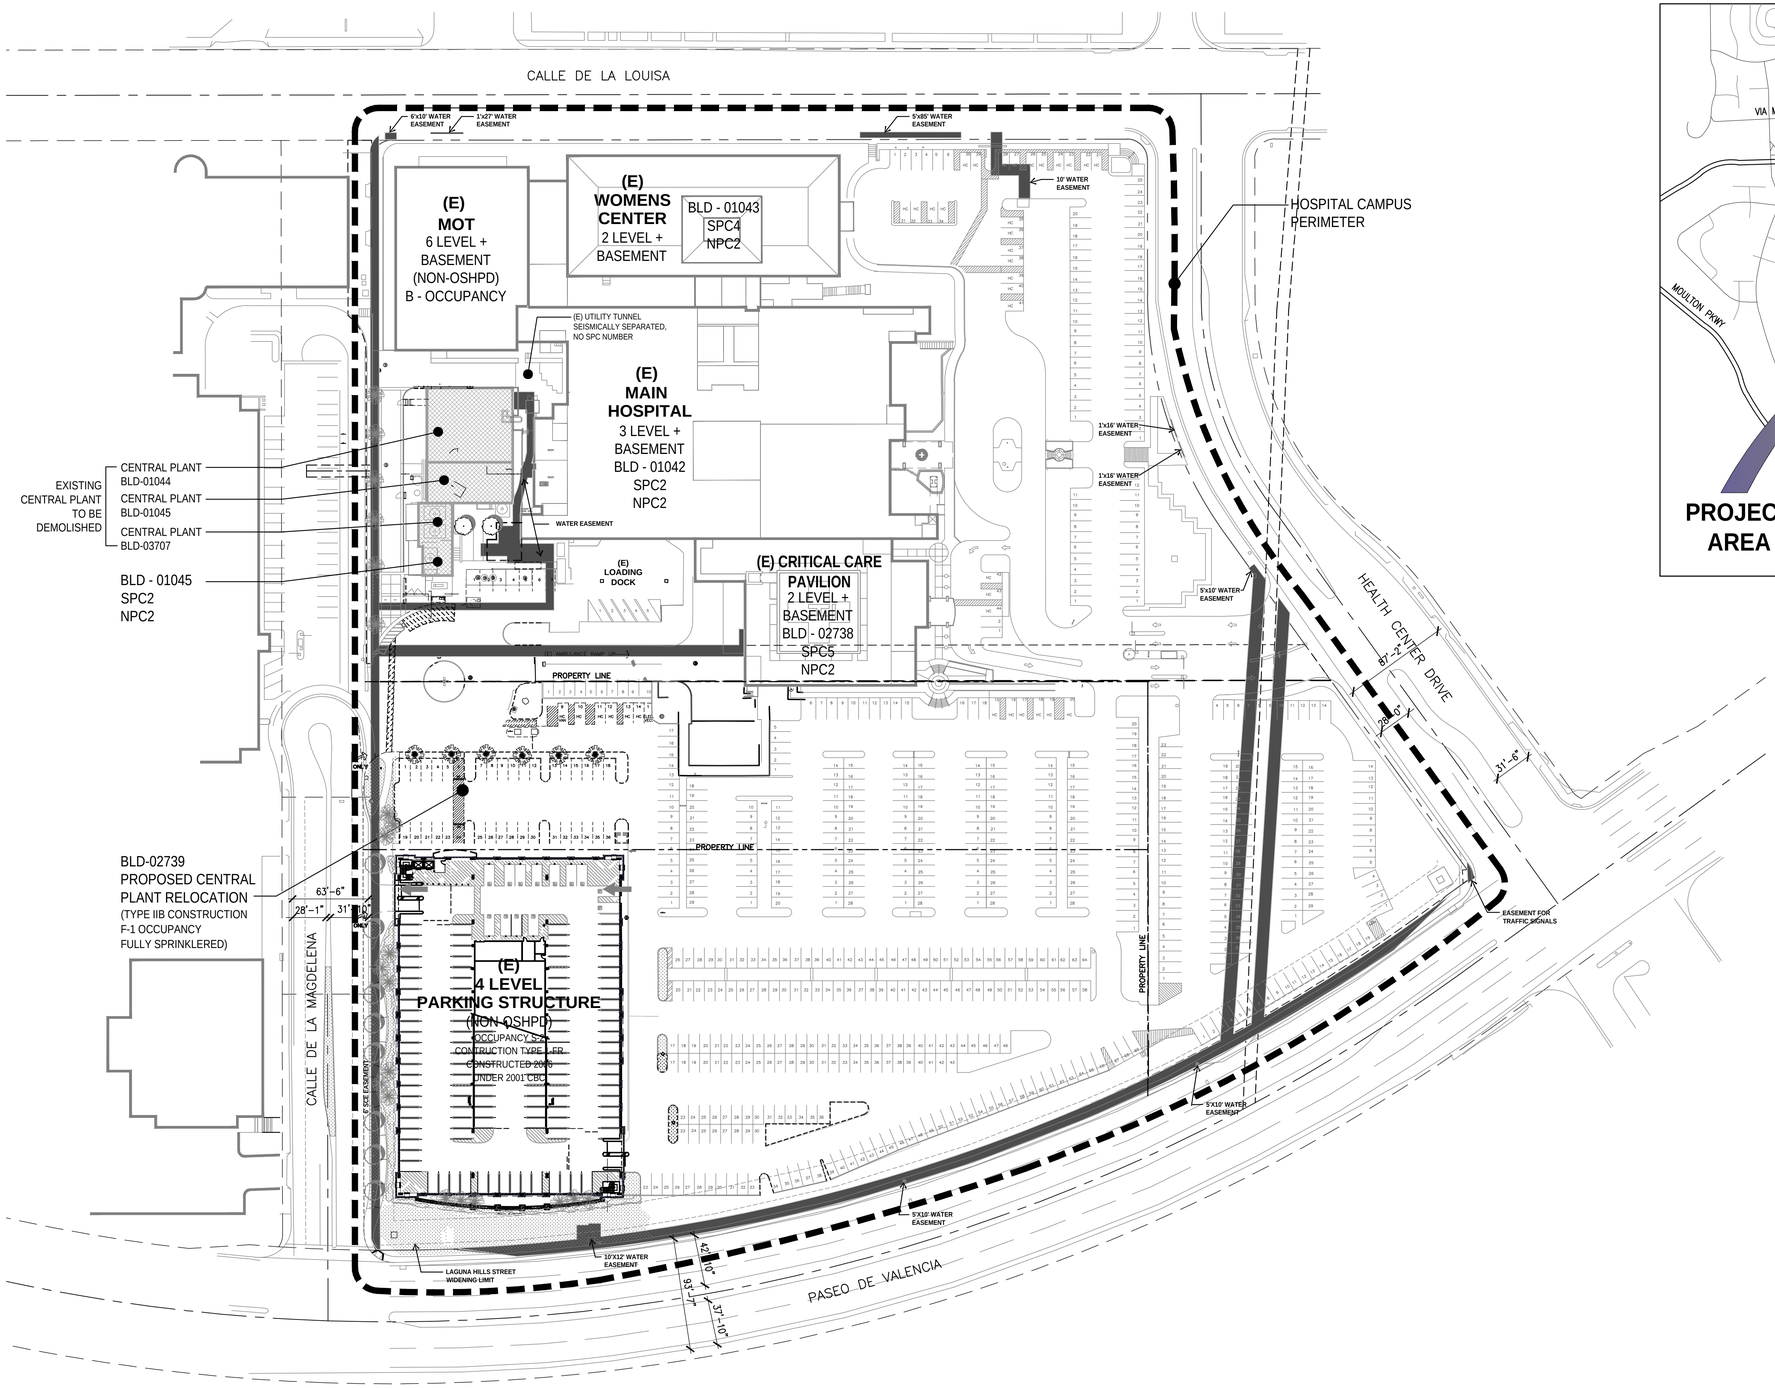

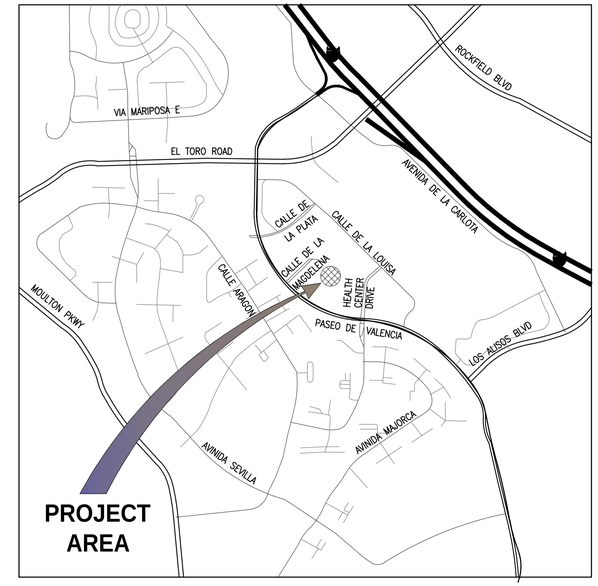

SHEET INDEX

A–1	EXISTING SITE PLAN
A–2	PROPOSED SITE PLAN
A–3	VALET PARKING
A–4	ENLARGED CENTRAL UTILITY PLAN AND ON GRADE PARKING PLAN
A–5	BASEMENT LEVEL PLAN
A–6	LEVEL 1 PLAN
A–7	LEVEL 2 PLAN
A–8	ROOF LEVEL PLAN
A–9	NORTH ELEVATION AND SOUTH ELEVATION
A–10	WEST ELEVATION AND EAST ELEVATION
A–11	SECTIONS
A–12	SECTIONS

EXISTING SITE PLAN

0 30' 60' 120'
SCALE: 1"=60'

inc.
ALEXANDER + HIBBS. AIA. INC.
Architecture and Planning
1200 N. JEFFERSON ST. SUITE A
ANAHEIM, CALIFORNIA 92807
(714) 630–3686

CENTRAL UTILITY PLANT
SADDLEBACK MEMORIAL MEDICAL CENTER
24451 Health Center Drive, Laguna Hills, CA

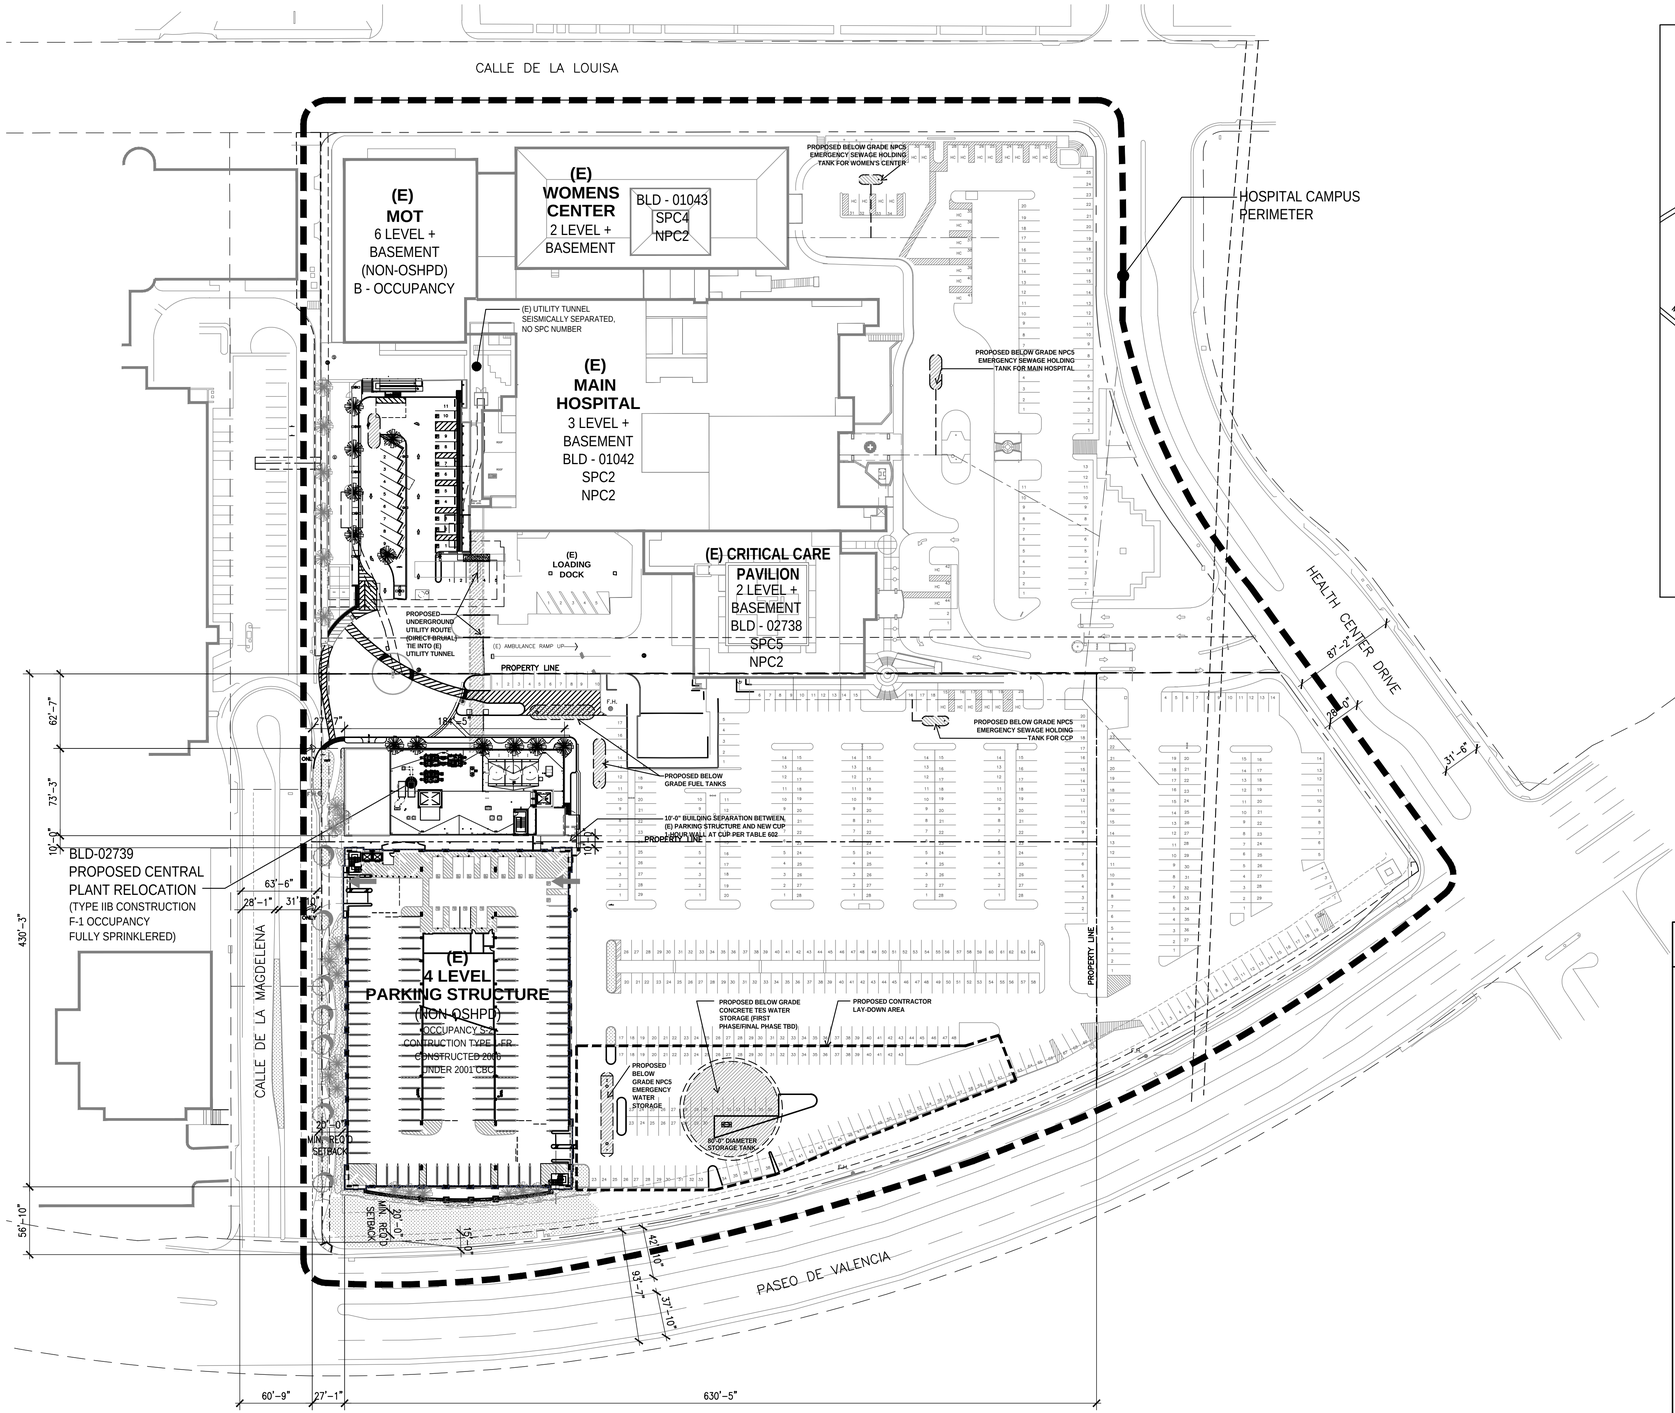

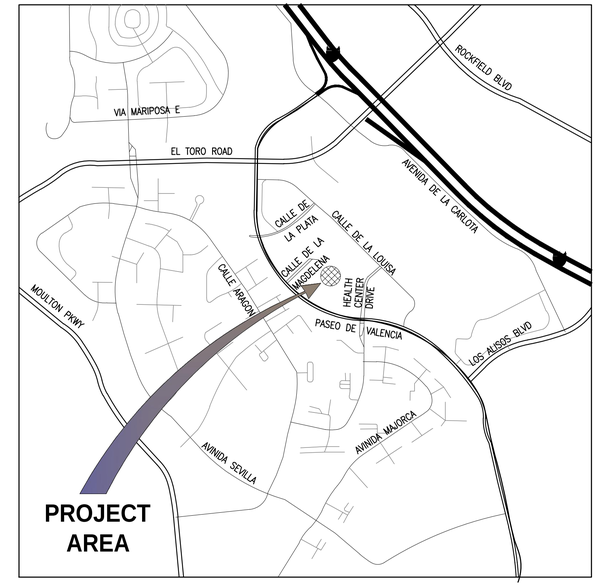

VICINITY MAP

SITE KEY PLAN

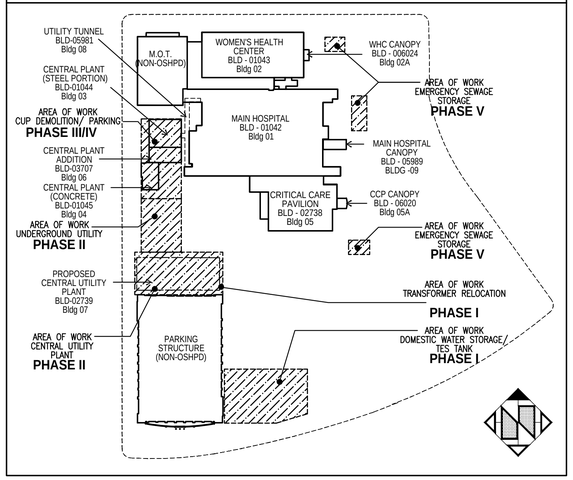

PROPOSED SITE PLAN

0 30' 60' 120'
SCALE: 1"=60'

inc.
ALEXANDER + HIBBS, AIA, INC.
Architecture and Planning
1200 N. JEFFERSON ST. SUITE A
ANAHEIM, CALIFORNIA 92807
(714) 630-3686

CENTRAL UTILITY PLANT
SADDLEBACK MEMORIAL MEDICAL CENTER
24451 Health Center Drive, Laguna Hills, CA

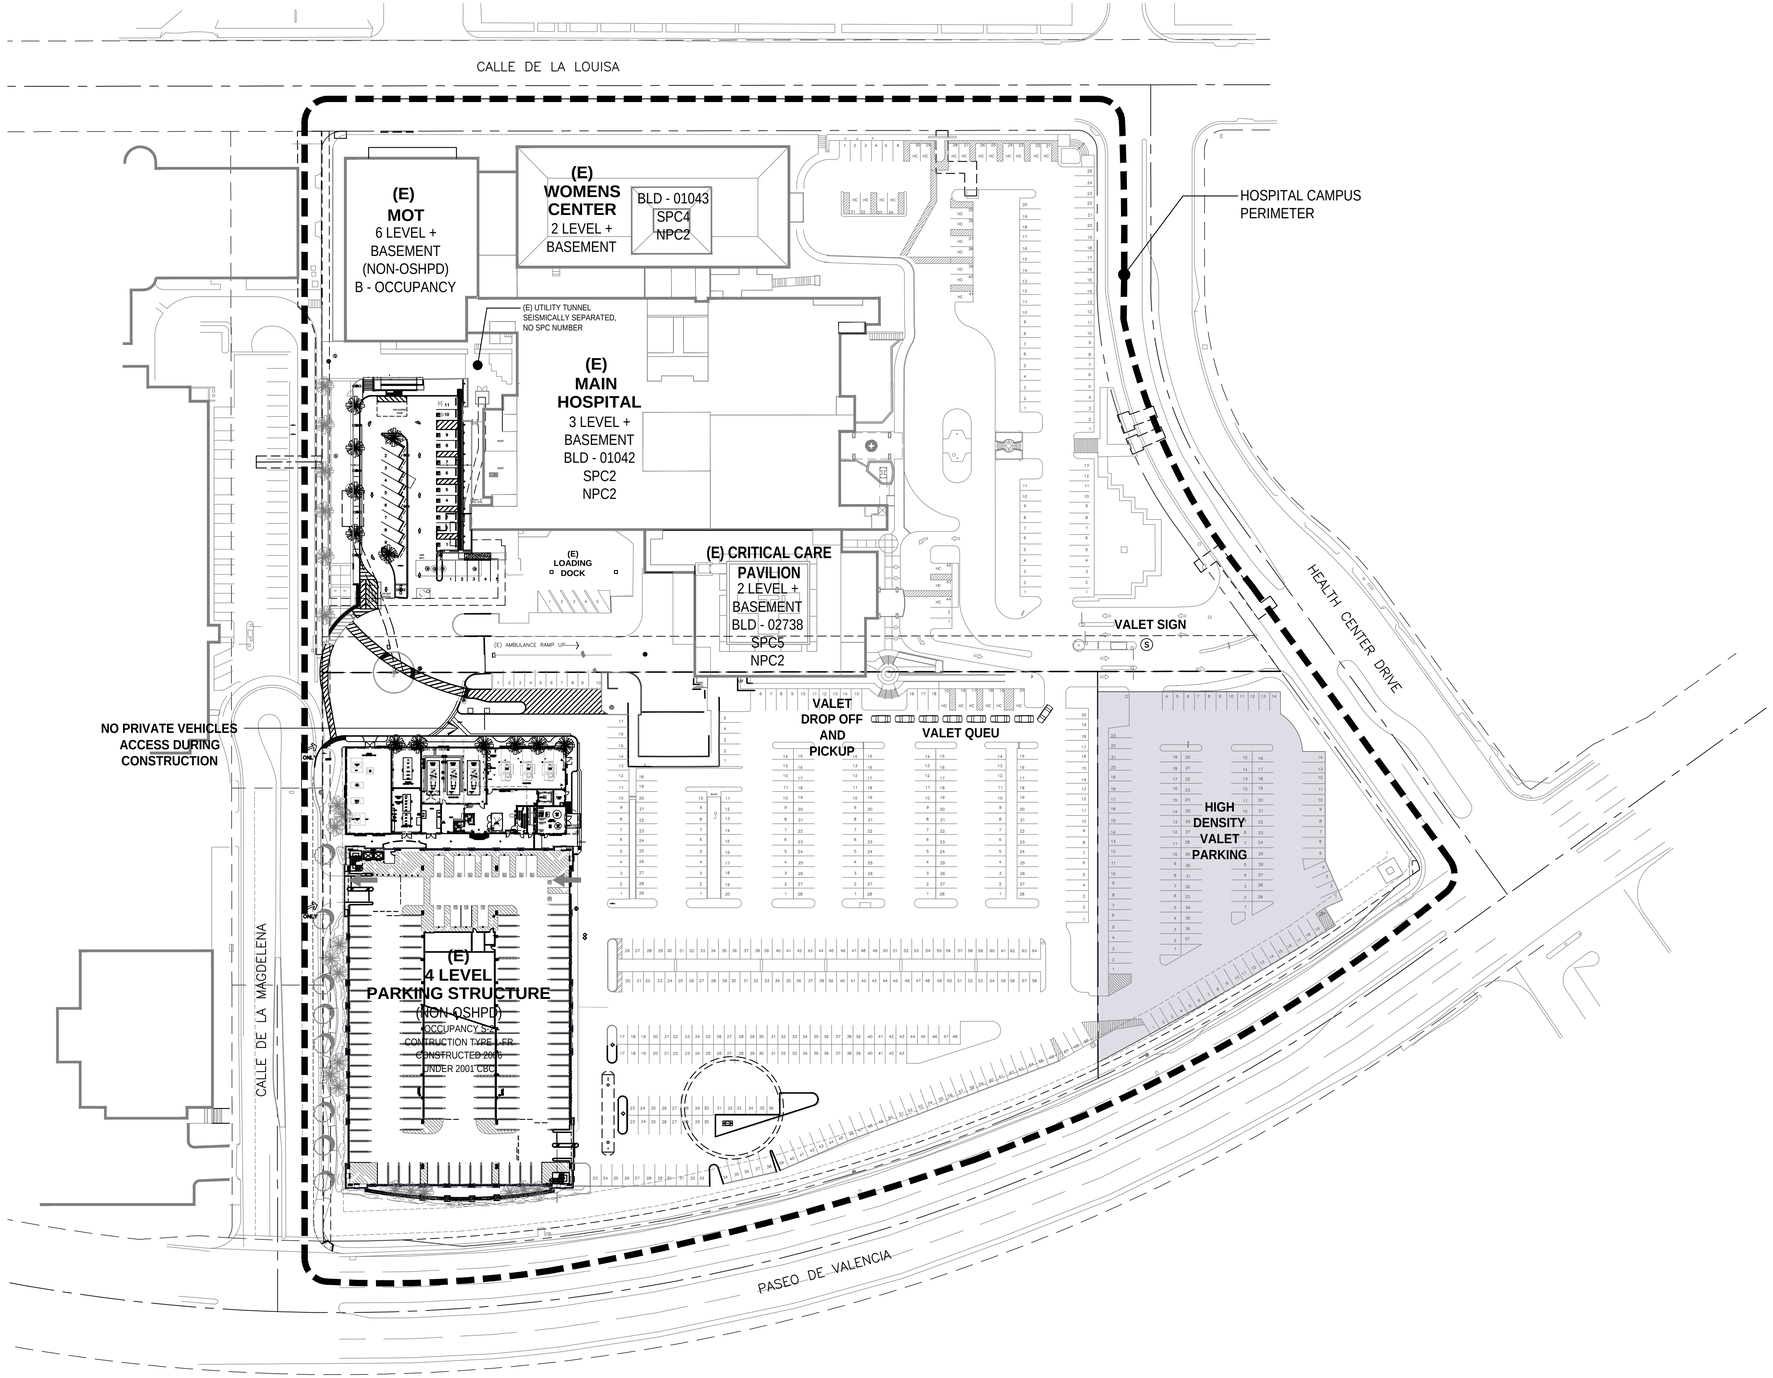

VALET PARKING

0 30' 60' 120'
SCALE: 1"=60'

inc.
ALEXANDER + HIBBS, AIA, INC.
Architecture and Planning

1200 N. JEFFERSON ST. SUITE A
ANAHEIM, CALIFORNIA 92807
(714) 630-3686

CENTRAL UTILITY PLANT
SADDLEBACK MEMORIAL MEDICAL CENTER
24451 Health Center Drive, Laguna Hills, CA

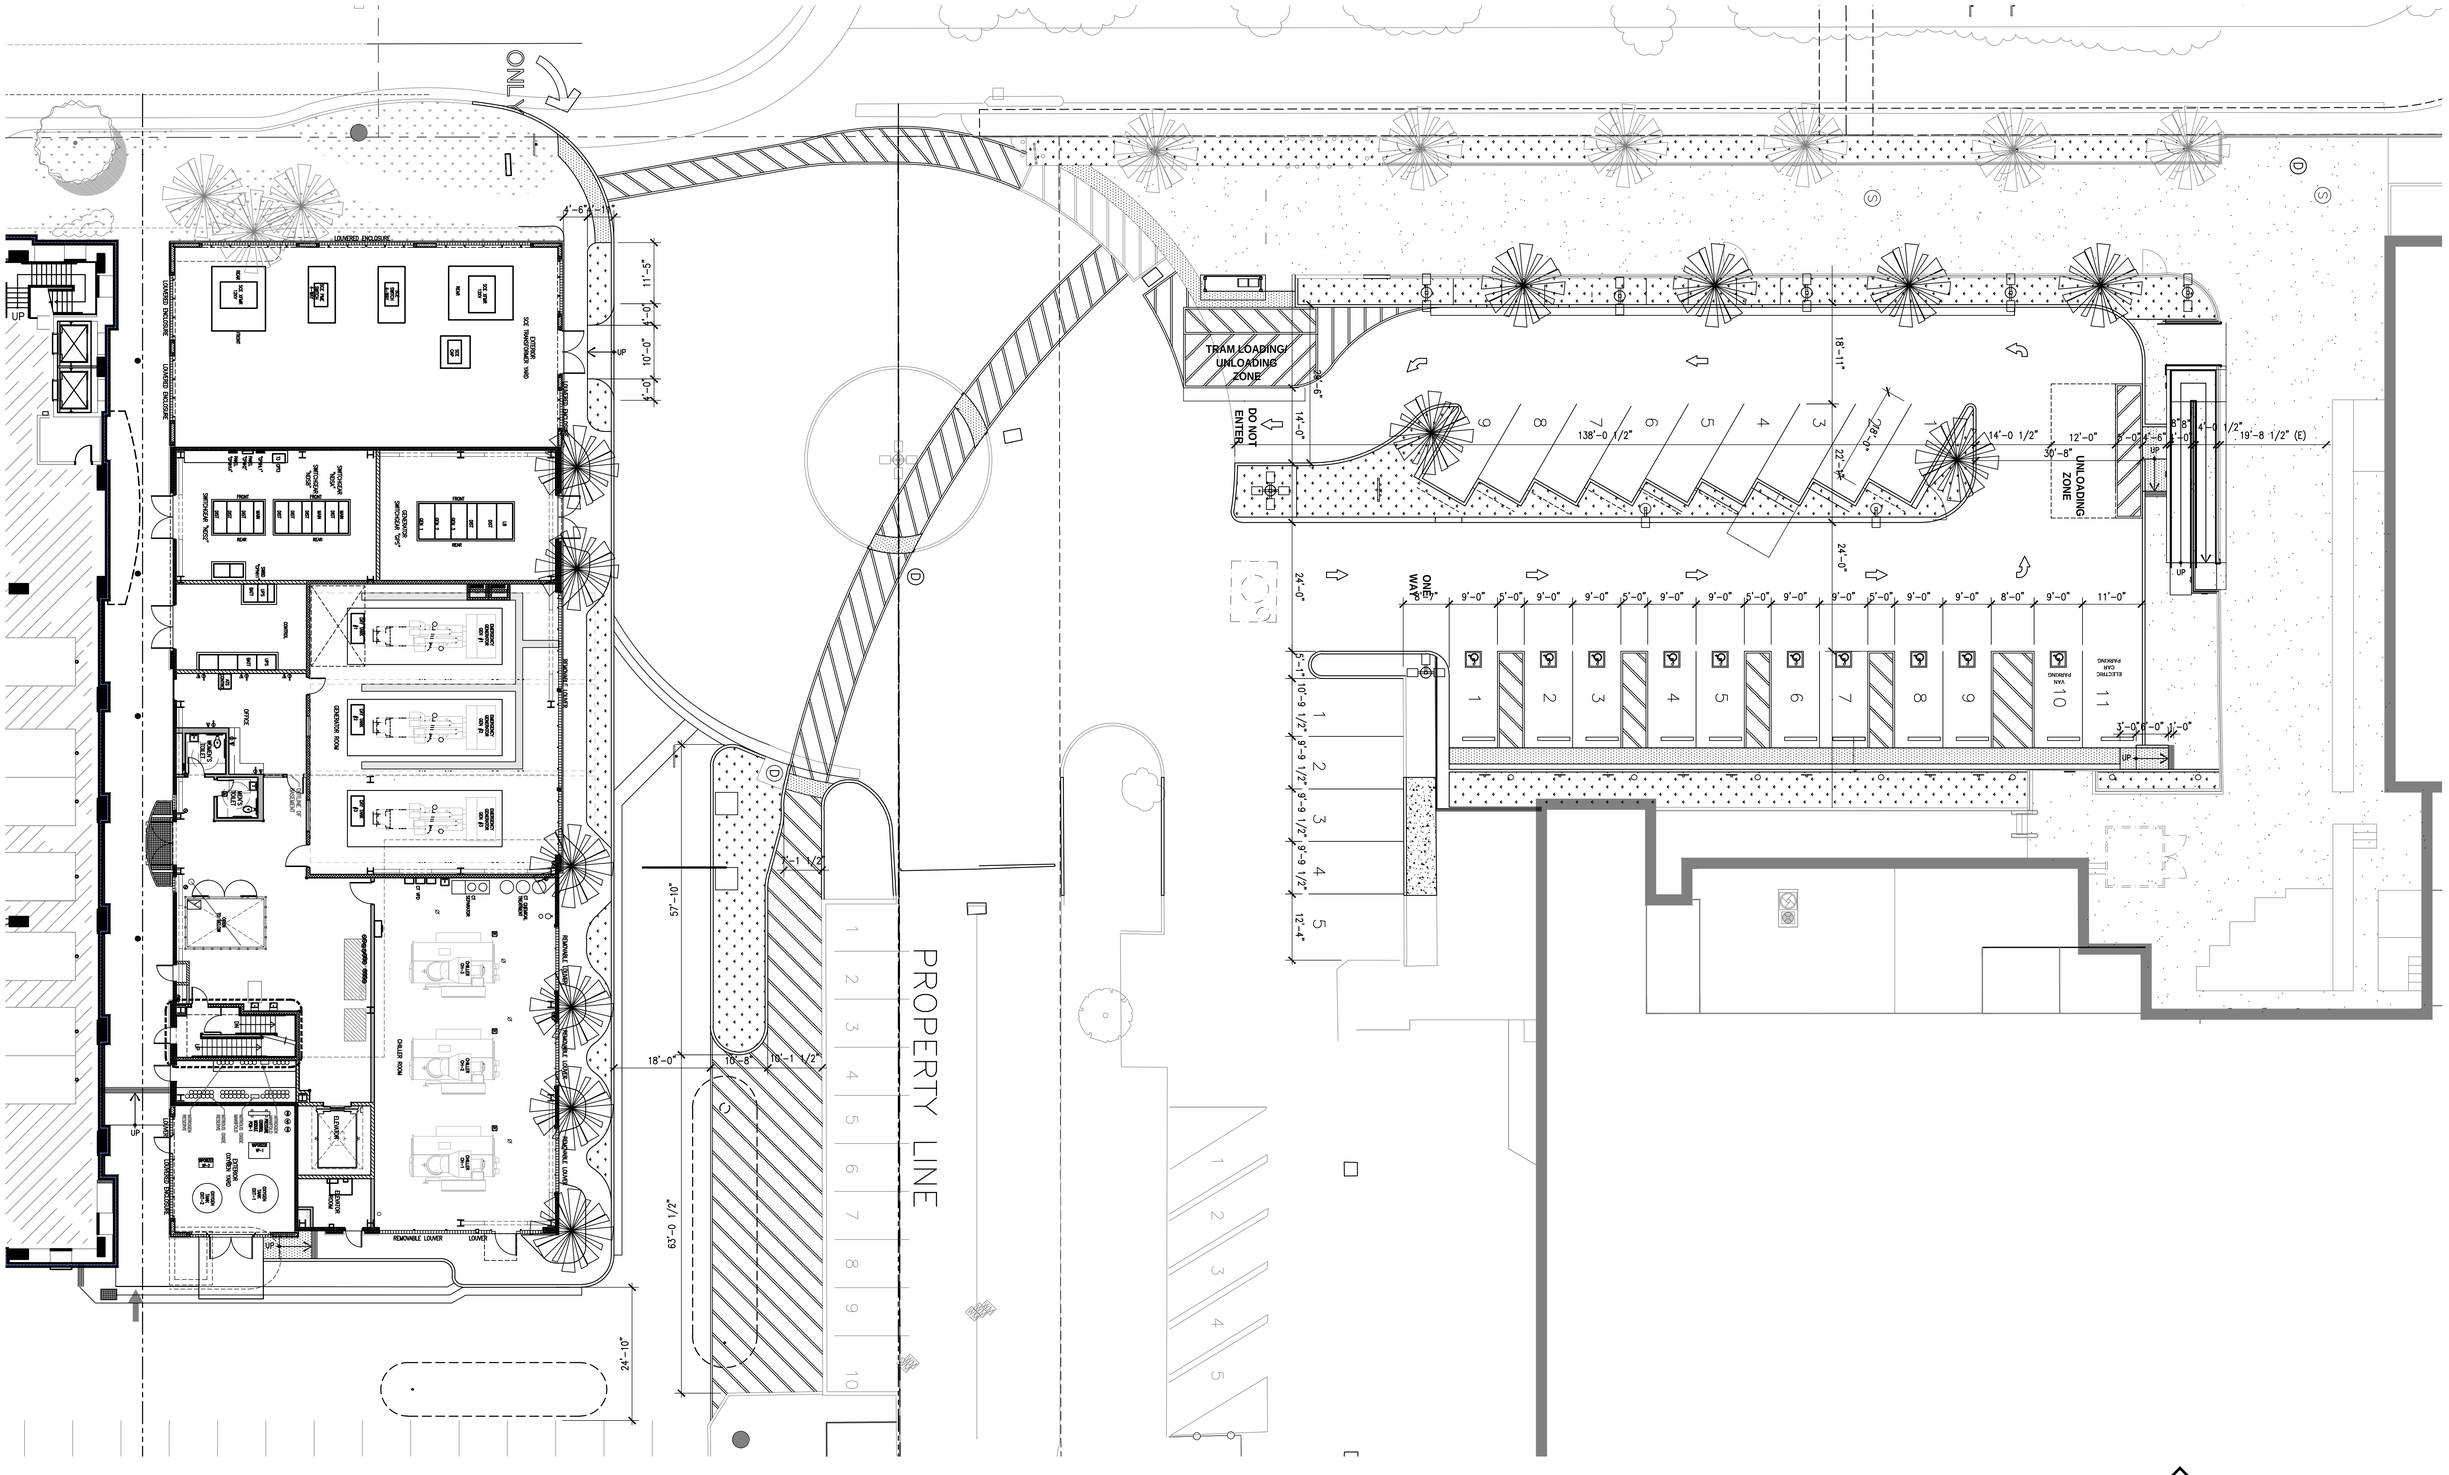

PROPOSED CENTRAL UTILITY PLANT AND ON GRADE PARKING - SITE PLAN

SCALE: N.T.S.

inc.
ALEXANDER + HIBBS, AIA, INC.
Architecture and Planning

1200 N. JEFFERSON ST. SUITE A
ANAHEIM, CALIFORNIA 92807
(714) 630-3686

CENTRAL UTILITY PLANT
SADDLEBACK MEMORIAL MEDICAL CENTER
24451 Health Center Drive, Laguna Hills, CA

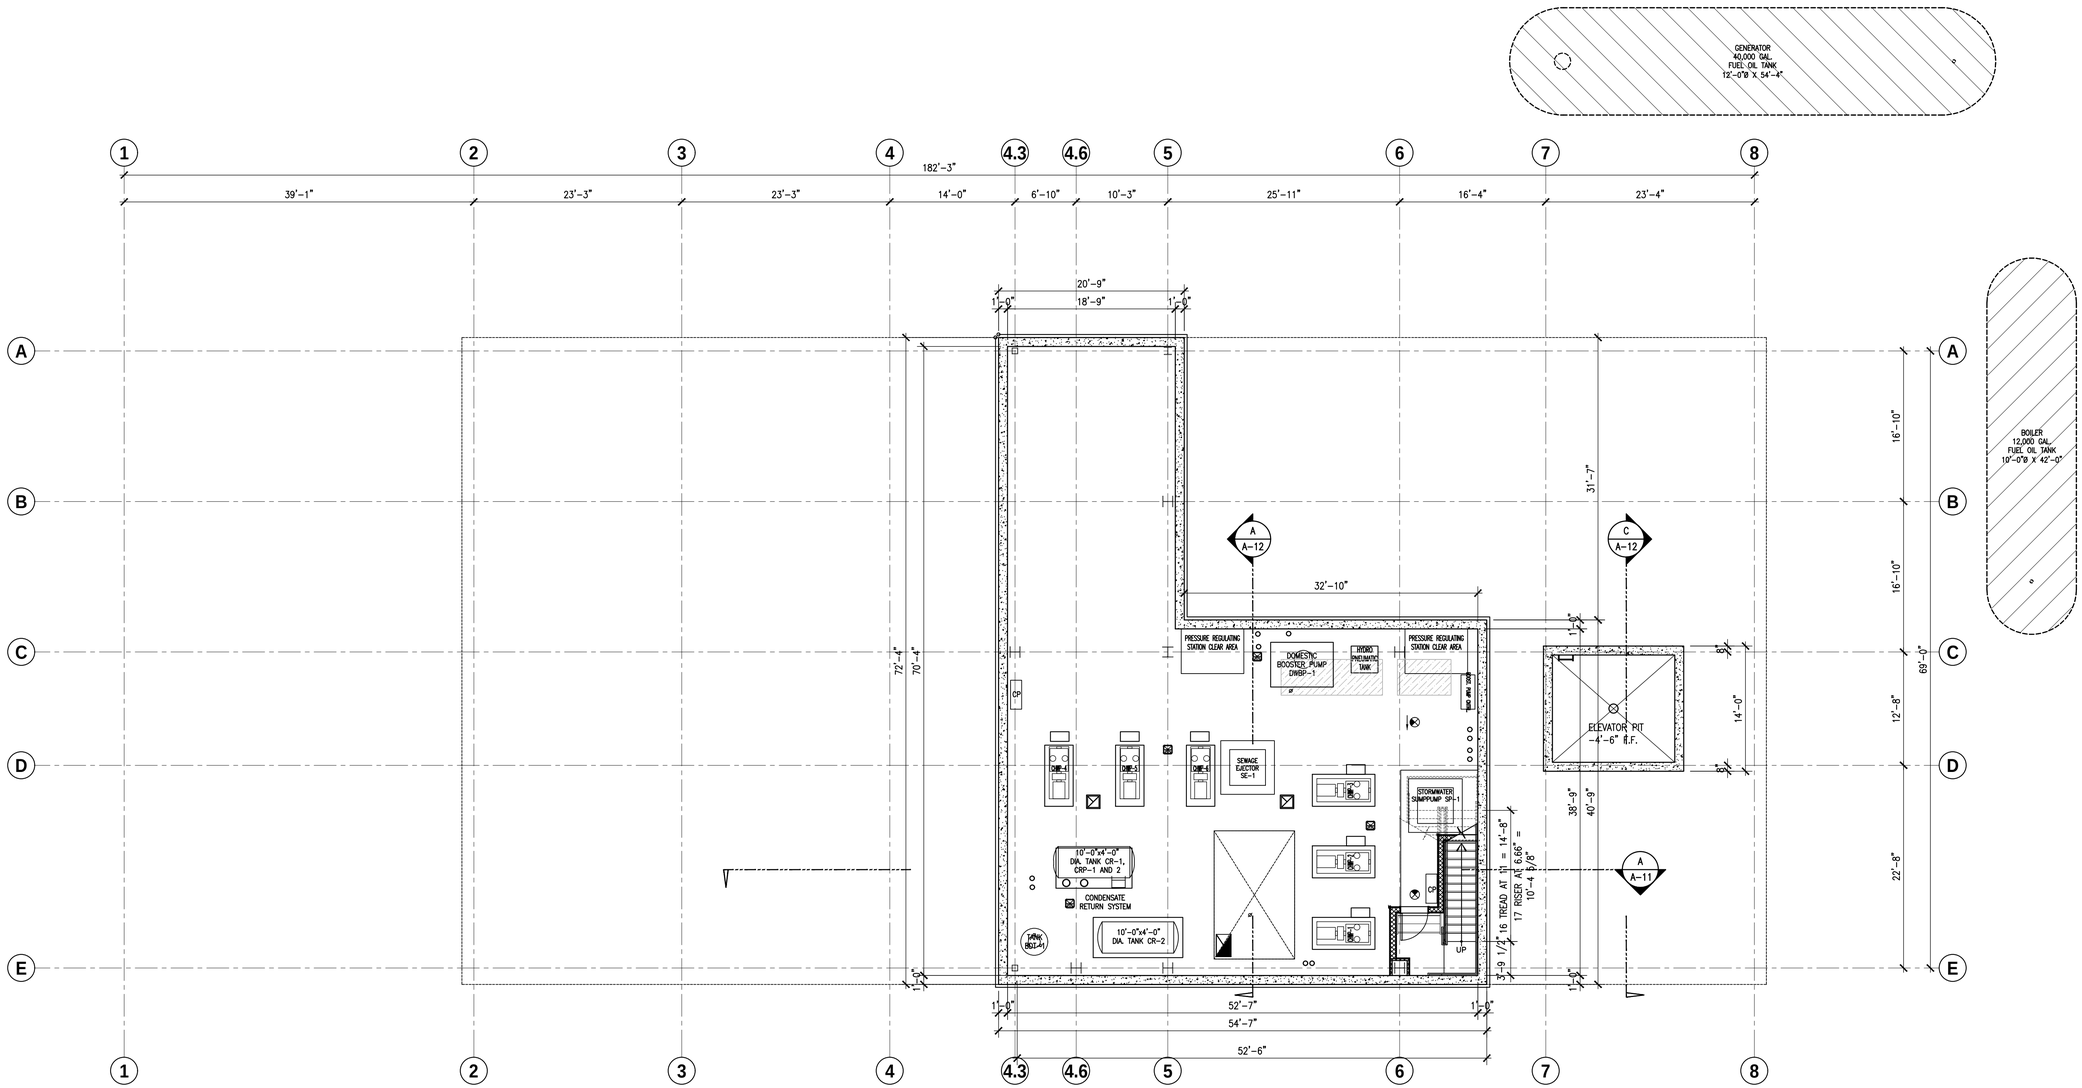

BASEMENT LEVEL PLAN

0 4' 8' 16'
SCALE: 1/8"=1'-0'

inc.
ALEXANDER + HIBBS, AIA, INC.
Architecture and Planning
1200 N. JEFFERSON ST. SUITE A
ANAHEIM, CALIFORNIA 92807
(714) 630-3686

CENTRAL UTILITY PLANT

SADDLEBACK MEMORIAL MEDICAL CENTER

24451 Health Center Drive, Laguna Hills, CA

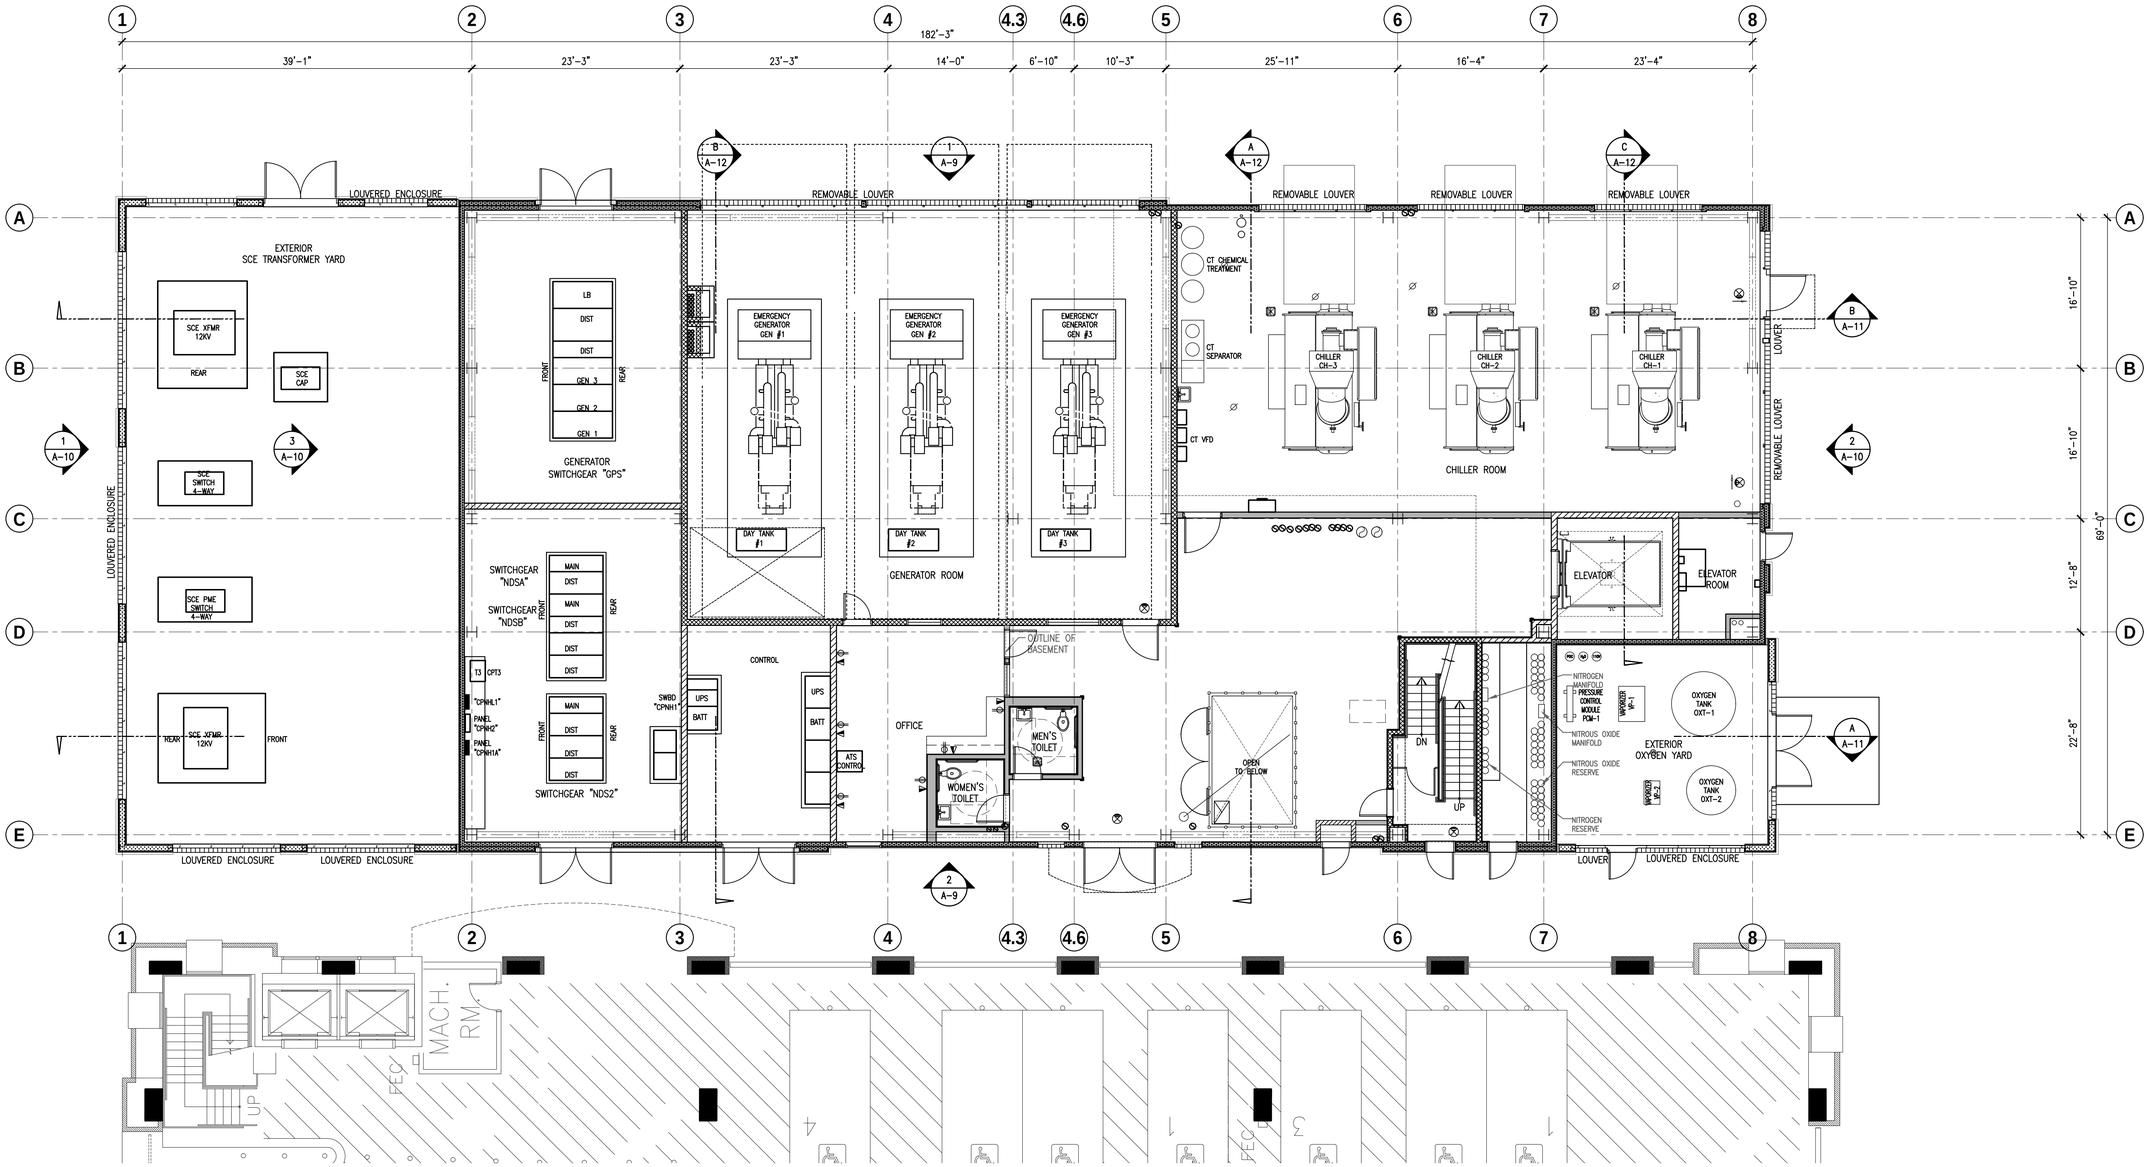

LEVEL 1 PLAN

0 4' 8' 16'
SCALE: 1/8"=1'-0'

inc.
ALEXANDER + HIBBS. AIA. INC.
Architecture and Planning
1200 N. JEFFERSON ST. SUITE A
ANAHEM, CALIFORNIA 92807
(714) 630-3686

CENTRAL UTILITY PLANT

SADDLEBACK MEMORIAL MEDICAL CENTER

24451 Health Center Drive, Laguna Hills, CA

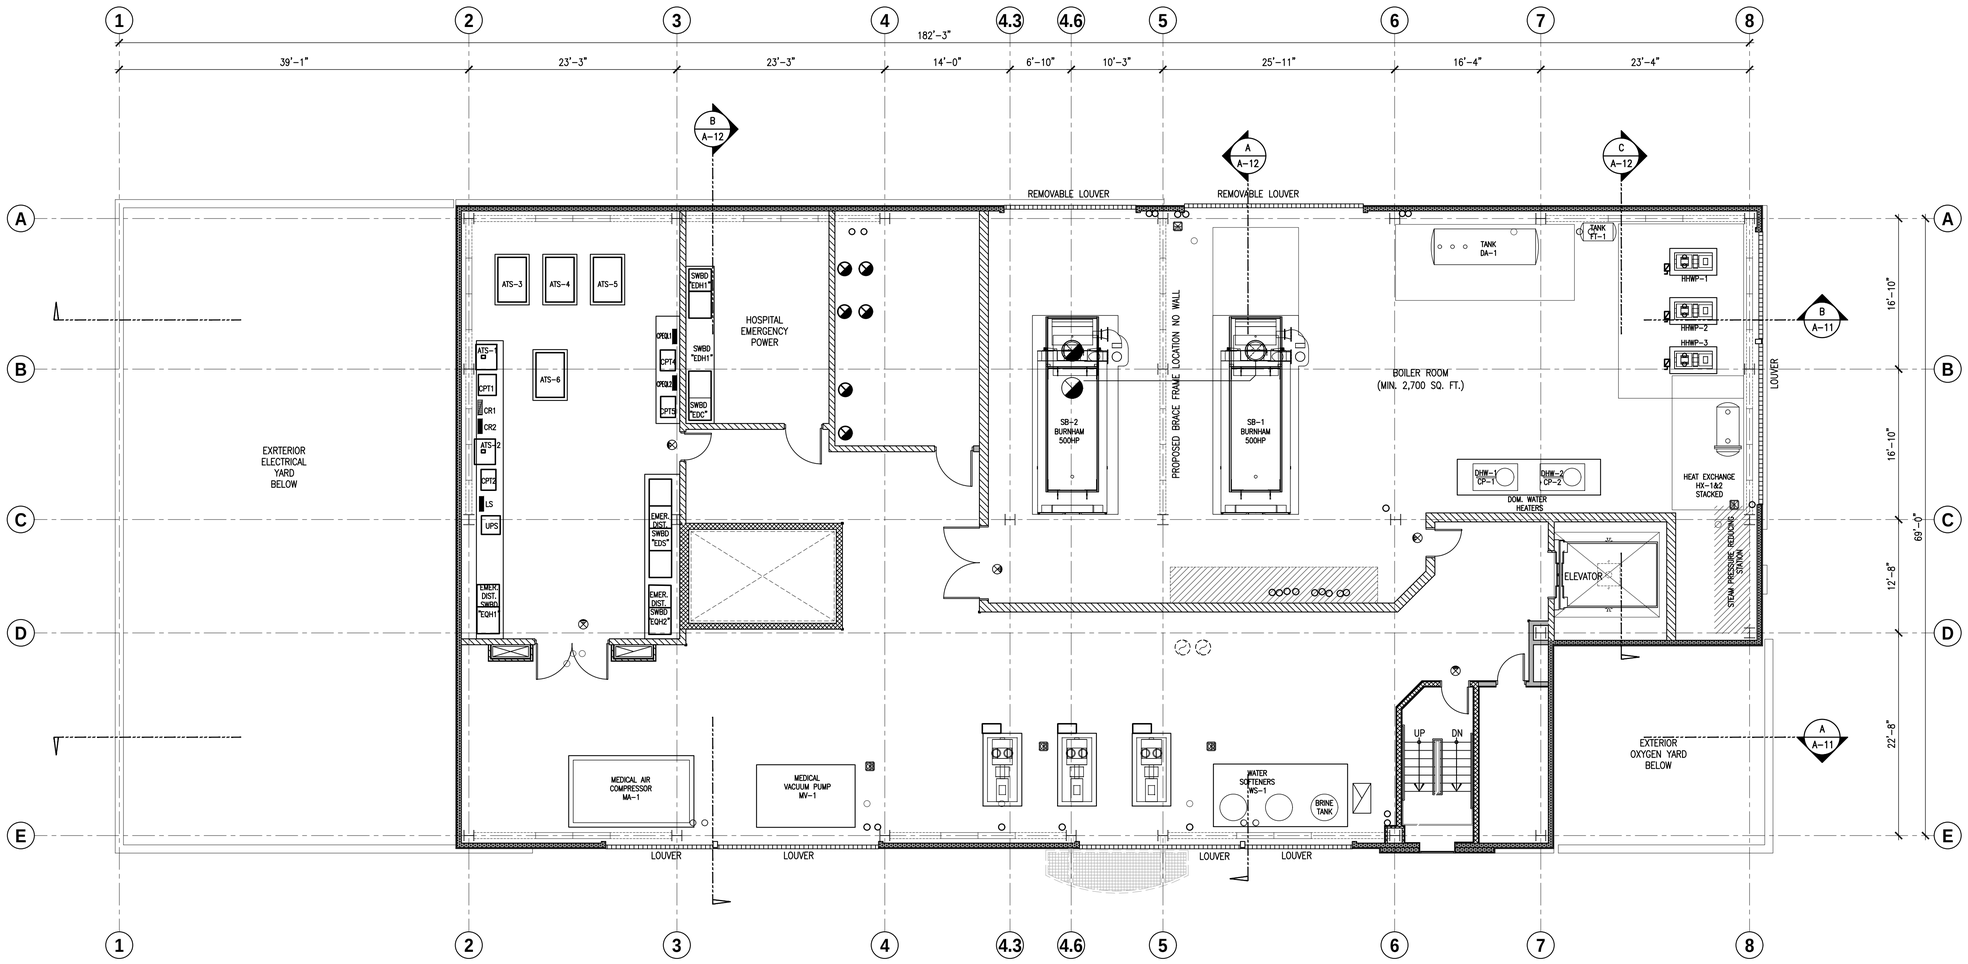

LEVEL 2 PLAN

0 4' 8' 16'
SCALE: 1/8"=1'-0'

inc.
ALEXANDER + HIBBS. AIA. INC.
Architecture and Planning
1200 N. JEFFERSON ST. SUITE A
ANAHEIM, CALIFORNIA 92807
(714) 630-3686

CENTRAL UTILITY PLANT

SADDLEBACK MEMORIAL MEDICAL CENTER

24451 Health Center Drive, Laguna Hills, CA

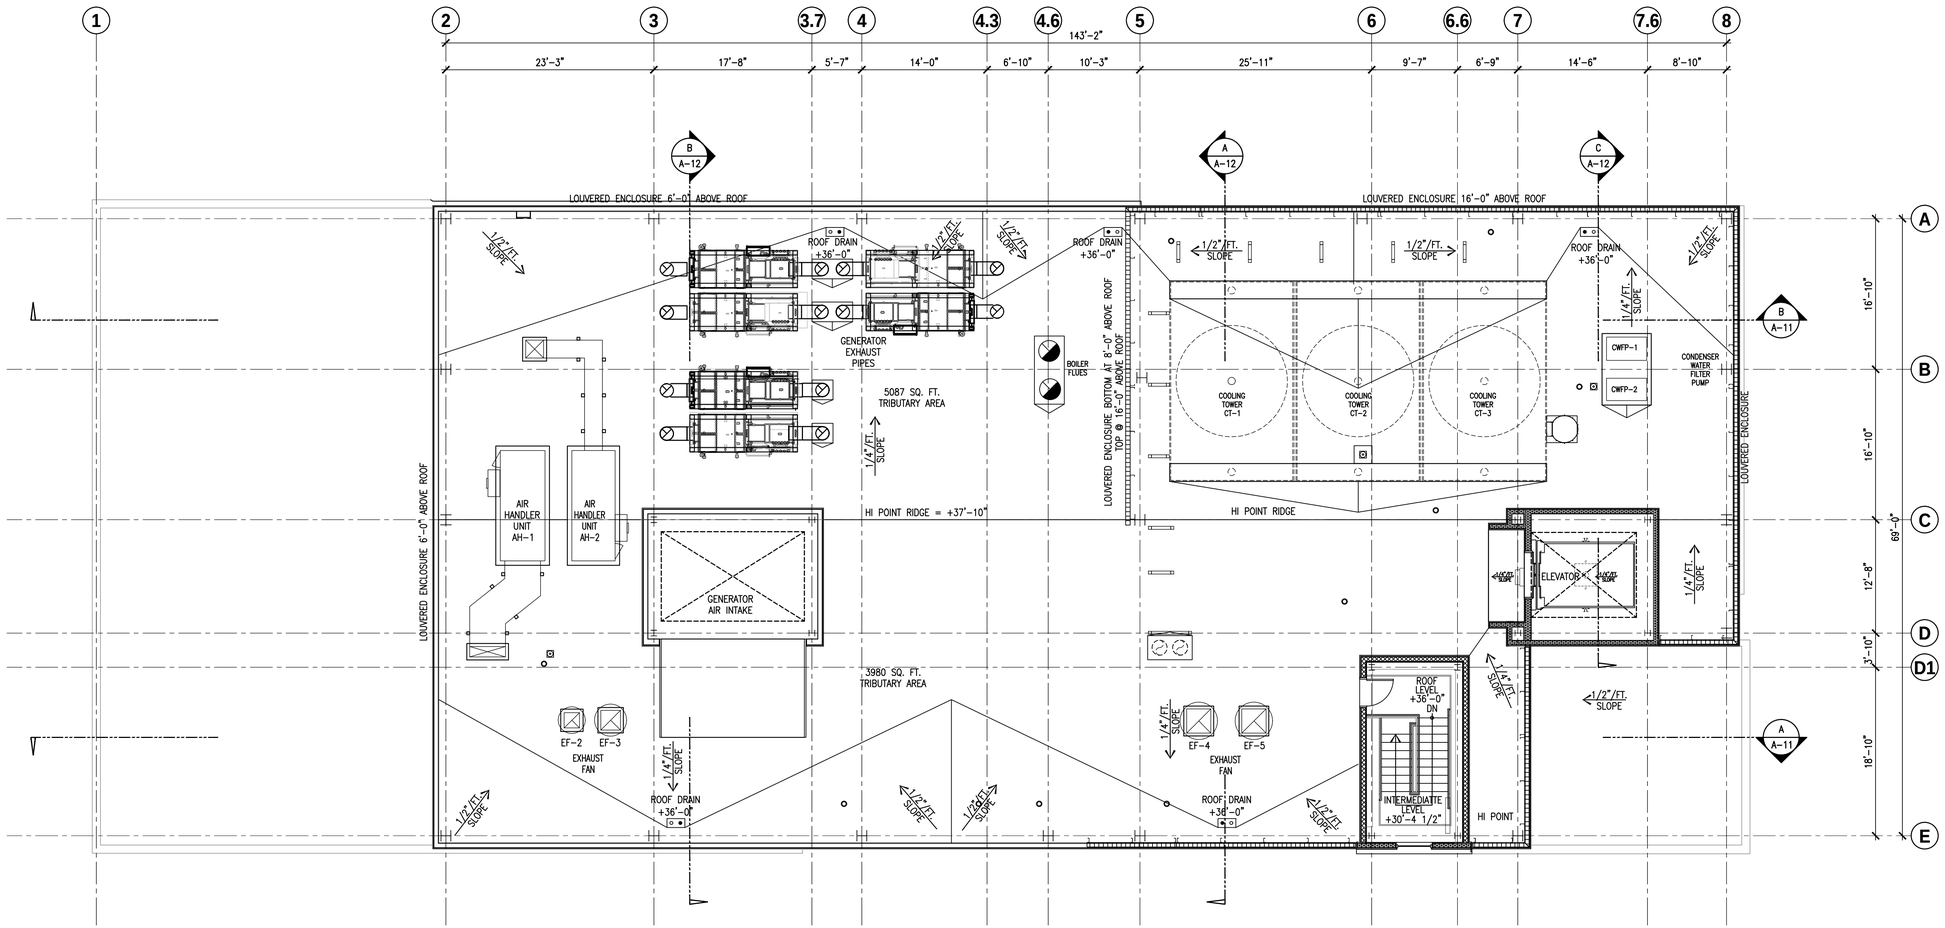

ROOF LEVEL PLAN

0 4' 8' 16'
SCALE: 1/8"=1'-0'

inc.
ALEXANDER + HIBBS, AIA, INC.
Architecture and Planning
1200 N. JEFFERSON ST. SUITE A
ANAHEIM, CALIFORNIA 92807
(714) 630-3686

CENTRAL UTILITY PLANT

SADDLEBACK MEMORIAL MEDICAL CENTER
24451 Health Center Drive, Laguna Hills, CA

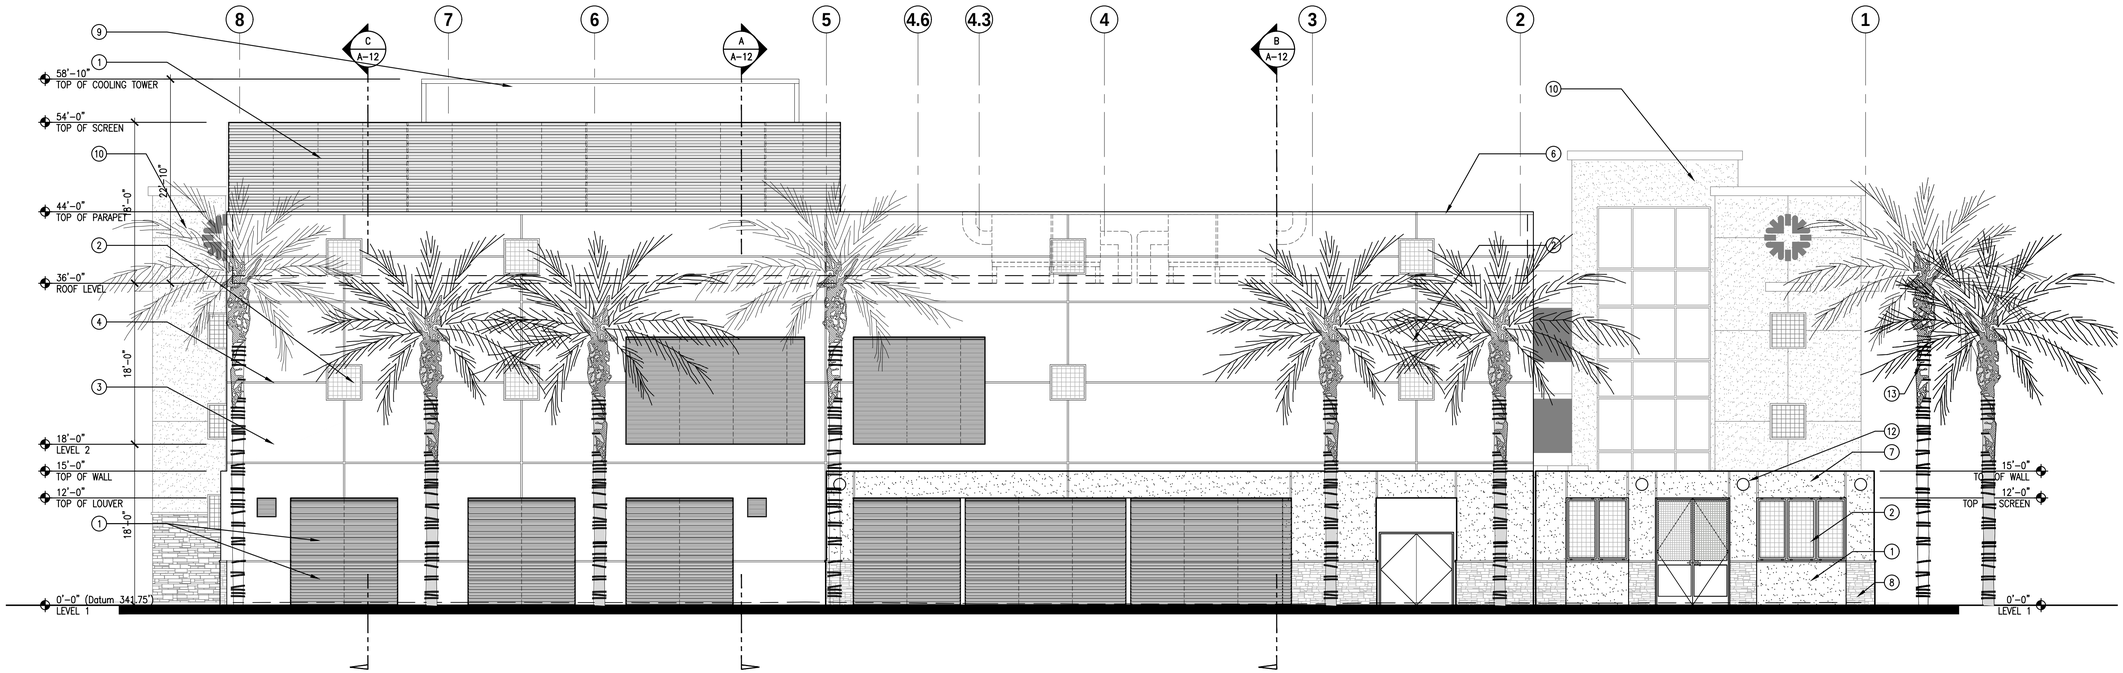

1 NORTH ELEVATION

0 4' 8' 16'
SCALE: 1/8"=1'-0'

KEYNOTES

1. CONSTRUCTION SPECIALIST GROUP SCREEN LOUVER (BOLD LINE) POWDER COATED TO MATCH ADJACENT PARKING STRUCTURE METAL. DUNN EDWARD DEC 781 "SYCAMORE STAND". MATCH ADJACENT PARKING STRUCTURE
2. WIRE MESH METAL DETAIL. DUNN EDWARDS DEC 781 "SYCAMORE STAND". MATCH ADJACENT PARKING STRUCTURE
3. EIFS WALL: VISTA PAINT "DARK TAN" B-1Y42F C-1Y27. MATCH ADJACENT PARKING STRUCTURE.
4. REVEAL: VISTA PAINT "DARK TAN" B-1Y42F C-1Y27. MATCH ADJACENT PARKING STRUCTURE.
5. CONSTRUCTION SPECIALIST LOUVERS (RSH-5700) PAINTED/POWDER COATED TO MATCH FIELD COLOR VISTA PAINT "DARK TAN" B-1Y42F C-1Y27. MATCH ADJACENT PARKING STRUCTURE.
6. CORNICE (COPPER) MATCH ADJACENT PARKING STRUCTURE.
7. EIFS WALL: ACCENT COLOR (DUNN EDWARDS DE 6143 "ALMOND LATTE") MATCH ADJACENT PARKING STRUCTURE.
8. STONE VENEER: CULTURED STONE VENEER PRO-FIT LEDGESTONE PLATINUM MANUFACTURED BY BORAL. MATCH ADJACENT PARKING STRUCTURE.
9. COOLING TOWER: PAINTED TO MATCH FIELD COLOR VISTA PAINT "DARK TAN" B-1Y42F C-1Y27. MATCH ADJACENT PARKING STRUCTURE.
10. EXISTING PARKING STRUCTURE
11. OXYGEN TANKS STORAGE
12. WALL LIGHT FIXTURE
13. PALM TREES, NEW/EXISTING/RELOCATED

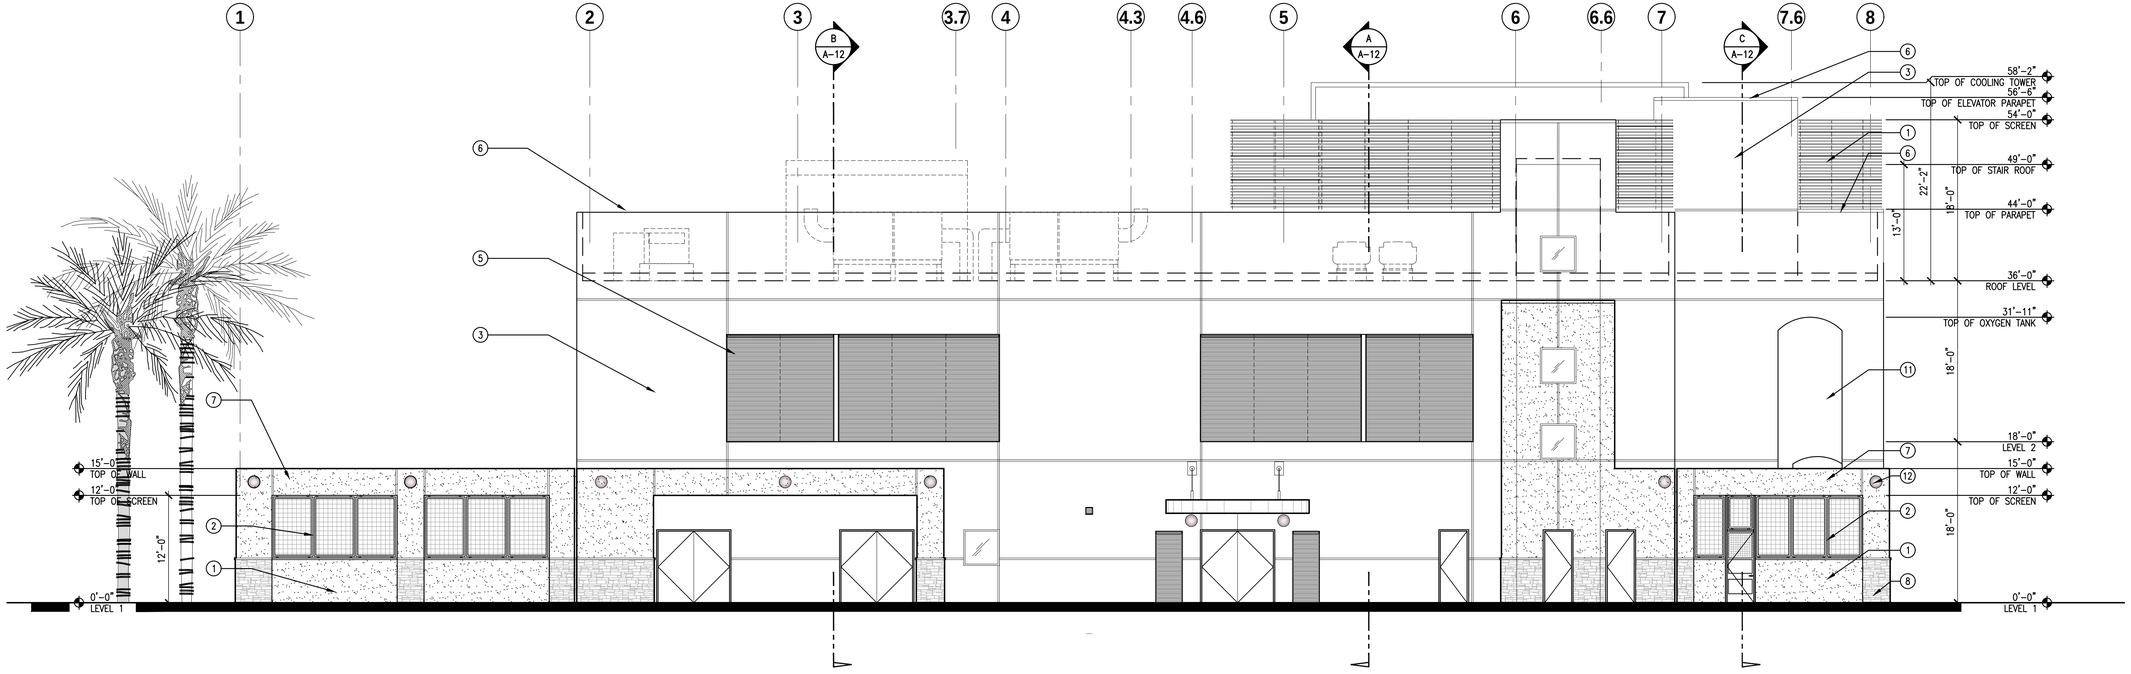

2 SOUTH ELEVATION

0 4' 8' 16'
SCALE: 1/8"=1'-0'

inc.
ALEXANDER + HIBBS, AIA, INC.
Architecture and Planning
1200 N. JEFFERSON ST. SUITE A
ANAHEIM, CALIFORNIA 92807
(714) 630-3686

CENTRAL UTILITY PLANT

SADDLEBACK MEMORIAL MEDICAL CENTER
24451 Health Center Drive, Laguna Hills, CA

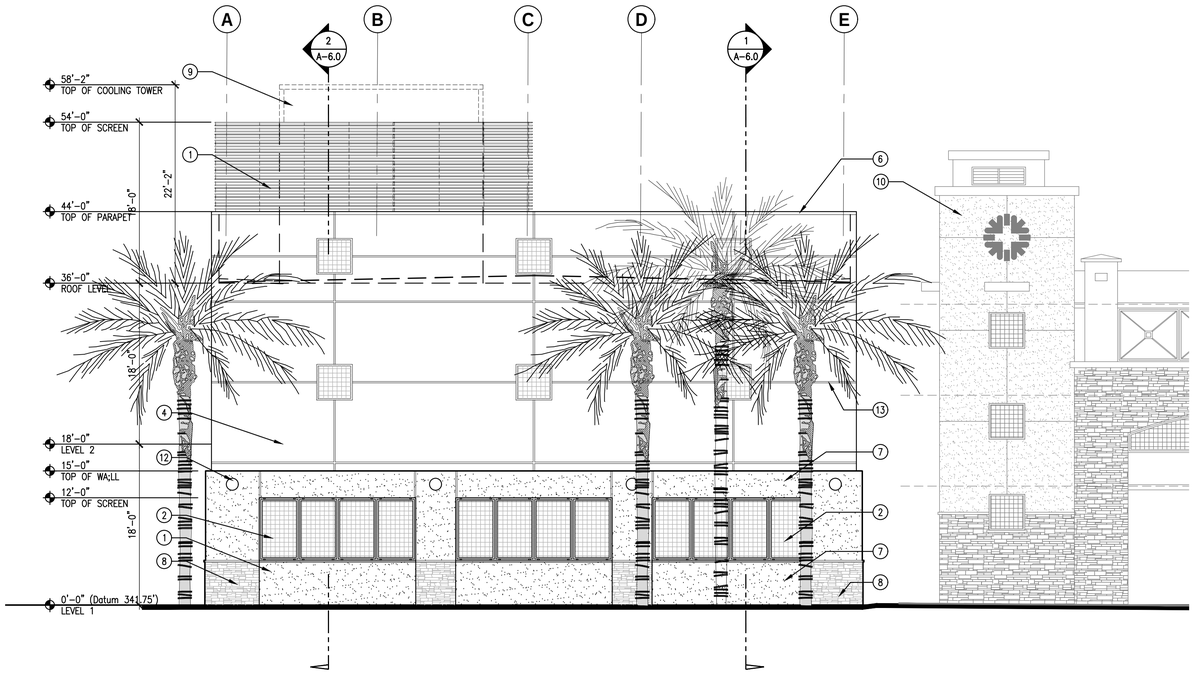

1 WEST ELEVATION

0 4' 8' 16'
SCALE: 1/8"=1'-0'

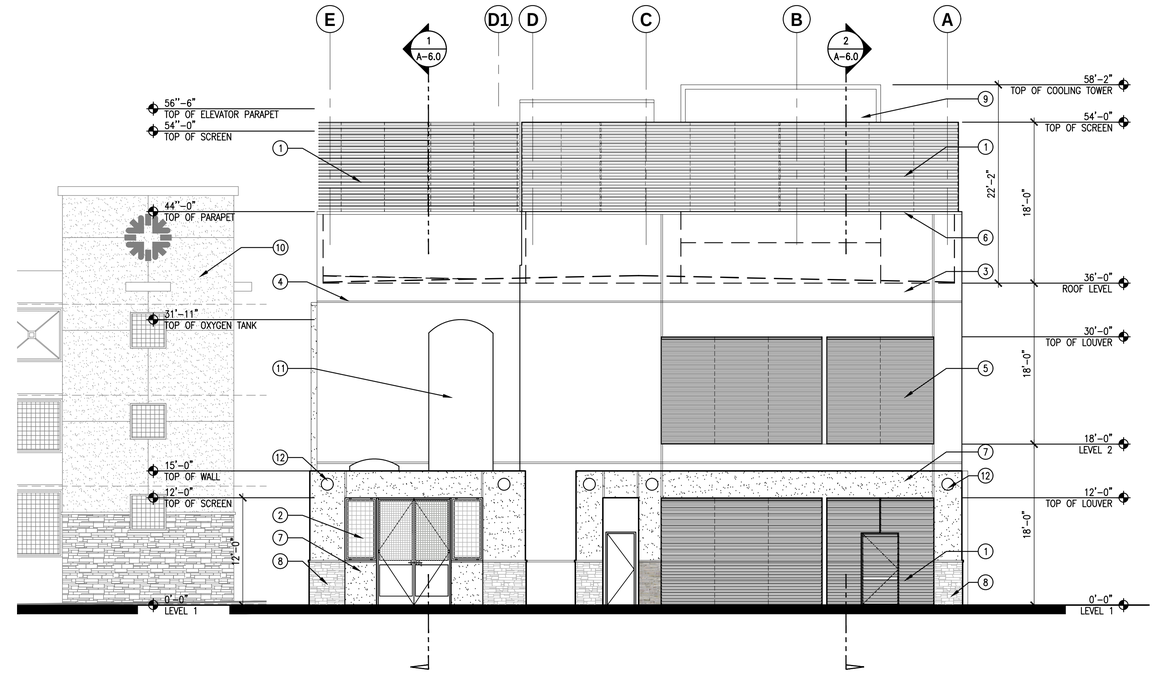

2 EAST ELEVATION

0 4' 8' 16'
SCALE: 1/8"=1'-0'

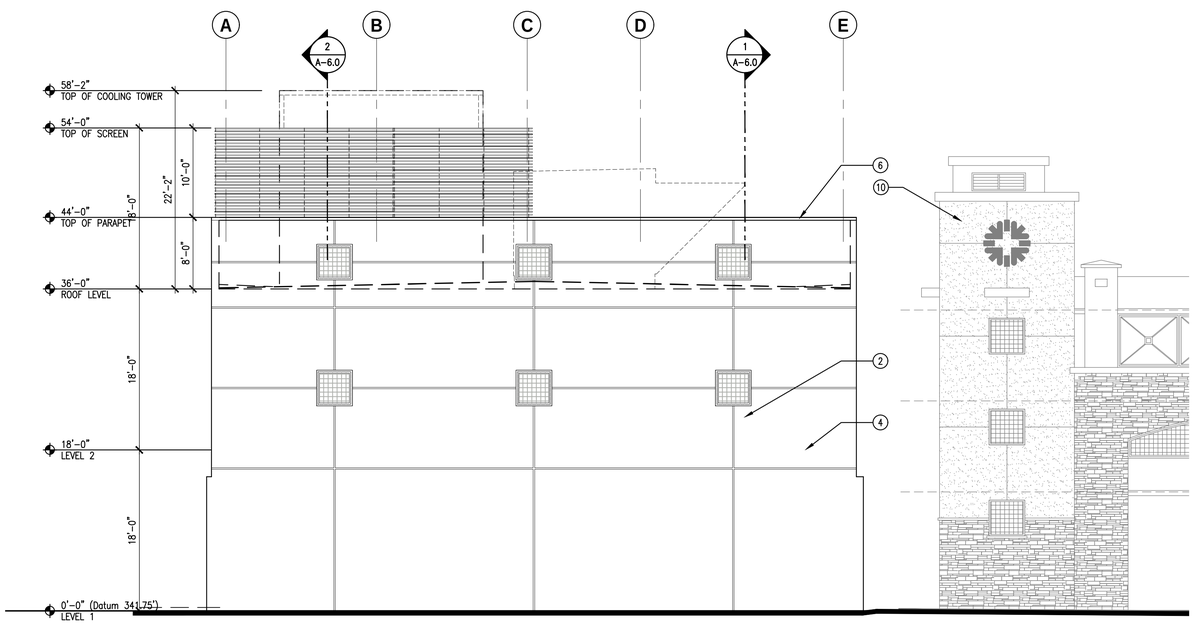

3 WEST ELEVATION AT BLDG.

0 4' 8' 16'
SCALE: 1/8"=1'-0'

KEYNOTES

1. CONSTRUCTION SPECIALIST GROUP SCREEN LOUVER (BOLD LINE) POWDER COATED TO MATCH ADJACENT PARKING STRUCTURE METAL. DUNN EDWARD DEC 781 "SYCAMORE STAND". MATCH ADJACENT PARKING STRUCTURE
2. WIRE MESH METAL DETAIL. DUNN EDWARDS DEC 781 "SYCAMORE STAND". MATCH ADJACENT PARKING STRUCTURE
3. EIFS WALL: VISTA PAINT "DARK TAN" B-1Y42F C-1Y27. MATCH ADJACENT PARKING STRUCTURE.
4. REVEAL: VISTA PAINT "DARK TAN" B-1Y42F C-1Y27. MATCH ADJACENT PARKING STRUCTURE.
5. CONSTRUCTION SPECIALIST LOUVERS (RSH-5700) PAINTED/POWDER COATED TO MATCH FIELD COLOR VISTA PAINT "DARK TAN" B-1Y42F C-1Y27. MATCH ADJACENT PARKING STRUCTURE.
6. CORNICE (COPPER) MATCH ADJACENT PARKING STRUCTURE.
7. EIFS WALL: ACCENT COLOR (DUNN EDWARDS DE 6143 "ALMOND LATTE") MATCH ADJACENT PARKING STRUCTURE.
8. STONE VENEER: CULTURED STONE VENEER PRO-FIT LEDGESTONE PLATINUM MANUFACTURED BY BORAL. MATCH ADJACENT PARKING STRUCTURE.
9. COOLING TOWER: PAINTED TO MATCH FIELD COLOR VISTA PAINT "DARK TAN" B-1Y42F C-1Y27. MATCH ADJACENT PARKING STRUCTURE.
10. EXISTING PARKING STRUCTURE
11. OXYGEN TANKS STORAGE
12. WALL LIGHT FIXTURE
13. PALM TREES, NEW/EXISTING/RELOCATED

inc.
ALEXANDER + HIBBS, AIA, INC.
Architecture and Planning
1200 N. JEFFERSON ST. SUITE A
ANAHEIM, CALIFORNIA 92807
(714) 630-3686

CENTRAL UTILITY PLANT

SADDLEBACK MEMORIAL MEDICAL CENTER
24451 Health Center Drive, Laguna Hills, CA

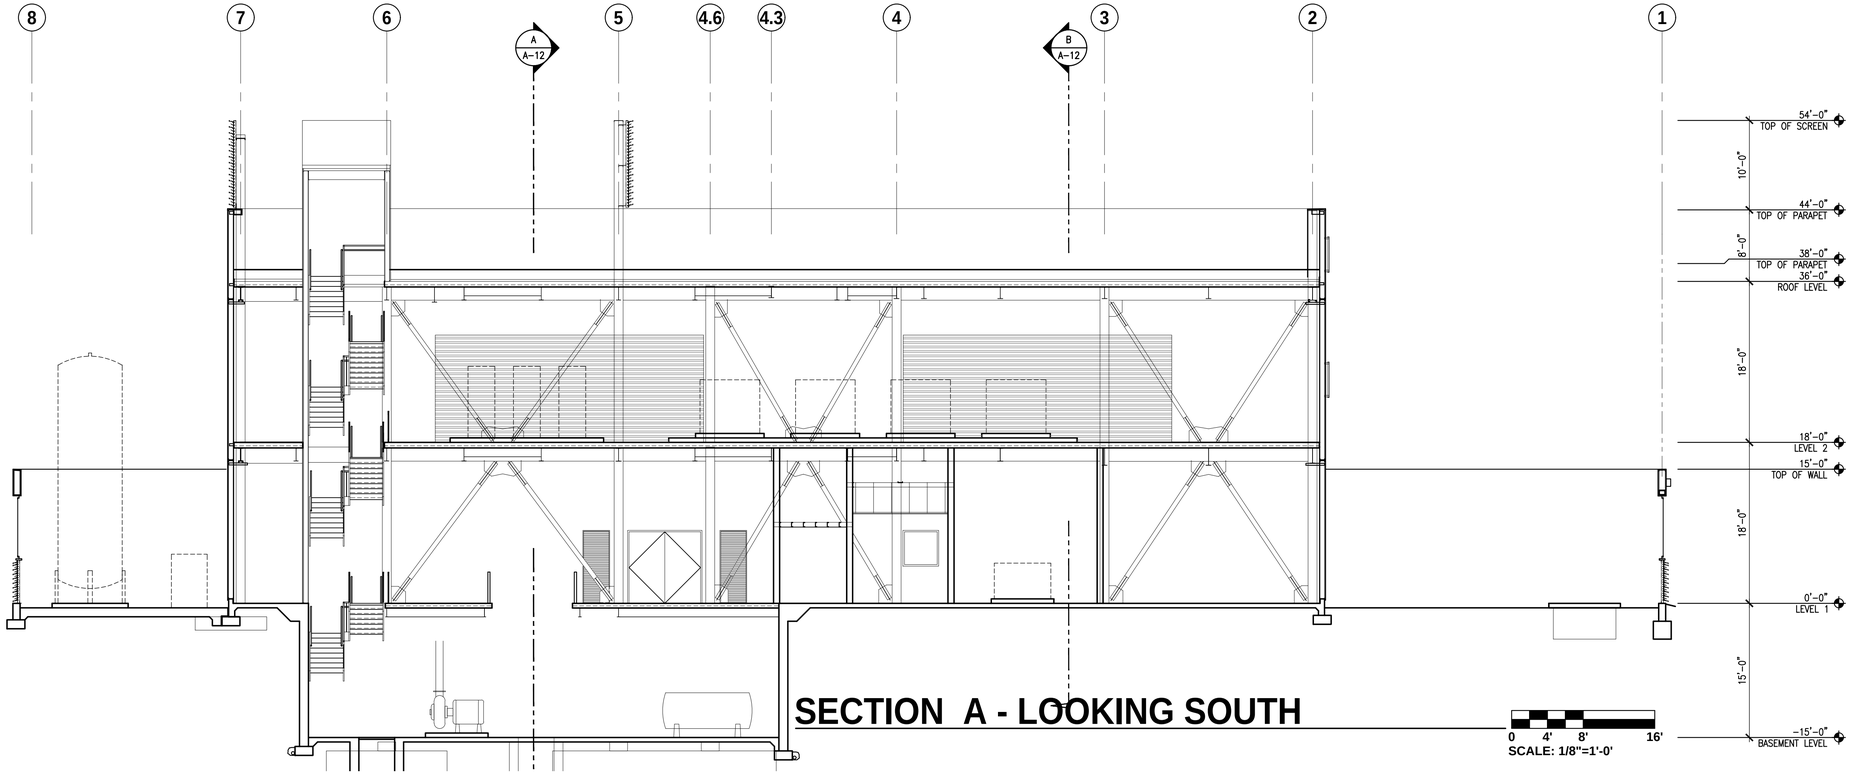

SECTION A - LOOKING SOUTH

0 4' 8' 16'
SCALE: 1/8"=1'-0'

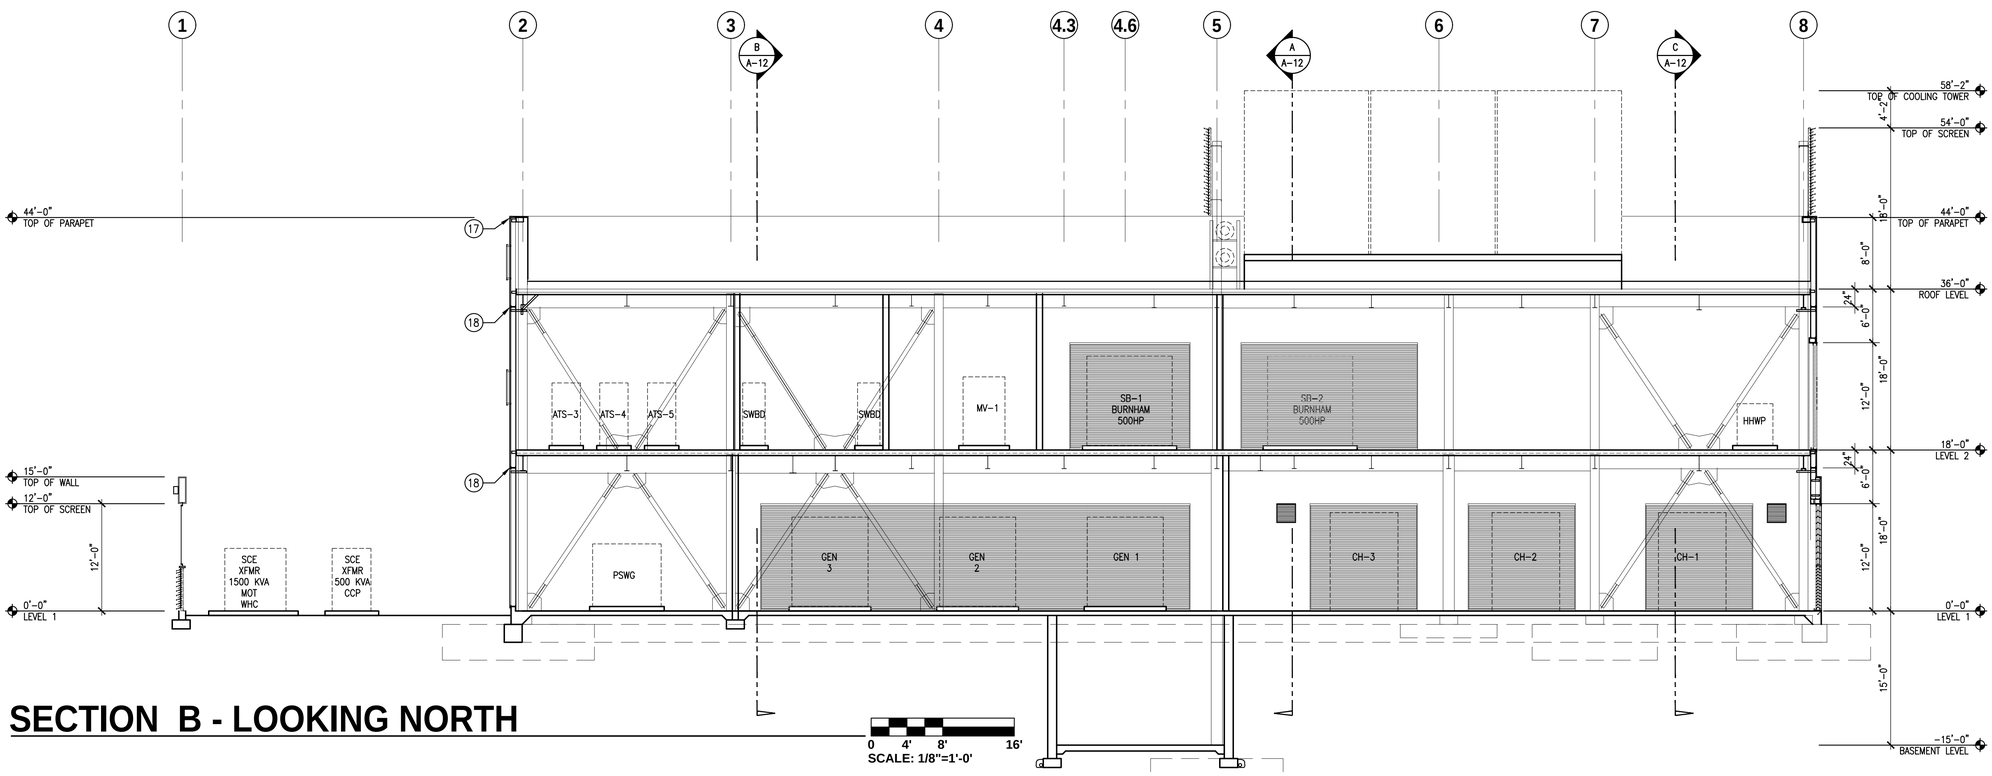

SECTION B - LOOKING NORTH

0 4' 8' 16'
SCALE: 1/8"=1'-0'

inc.
ALEXANDER + HIBBS, AIA, INC.
Architecture and Planning
1200 N. JEFFERSON ST. SUITE A
ANAHEIM, CALIFORNIA 92807
(714) 630-3686

CENTRAL UTILITY PLANT

SADDLEBACK MEMORIAL MEDICAL CENTER

24451 Health Center Drive, Laguna Hills, CA

A-11

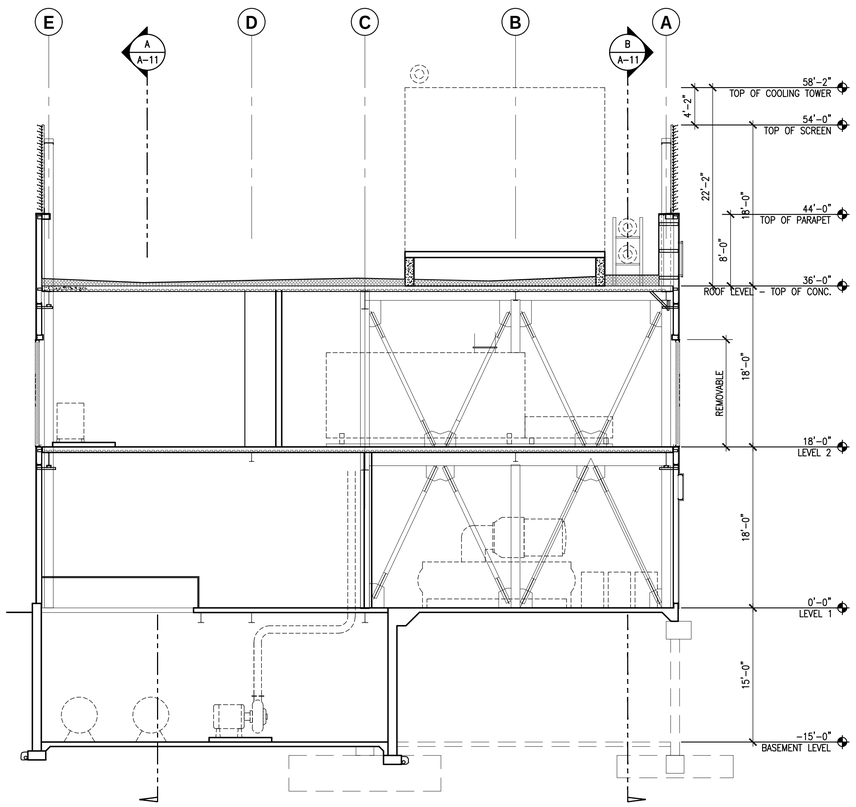

SECTION A - LOOKING WEST

0 4' 8' 16'
SCALE: 1/8"=1'-0'

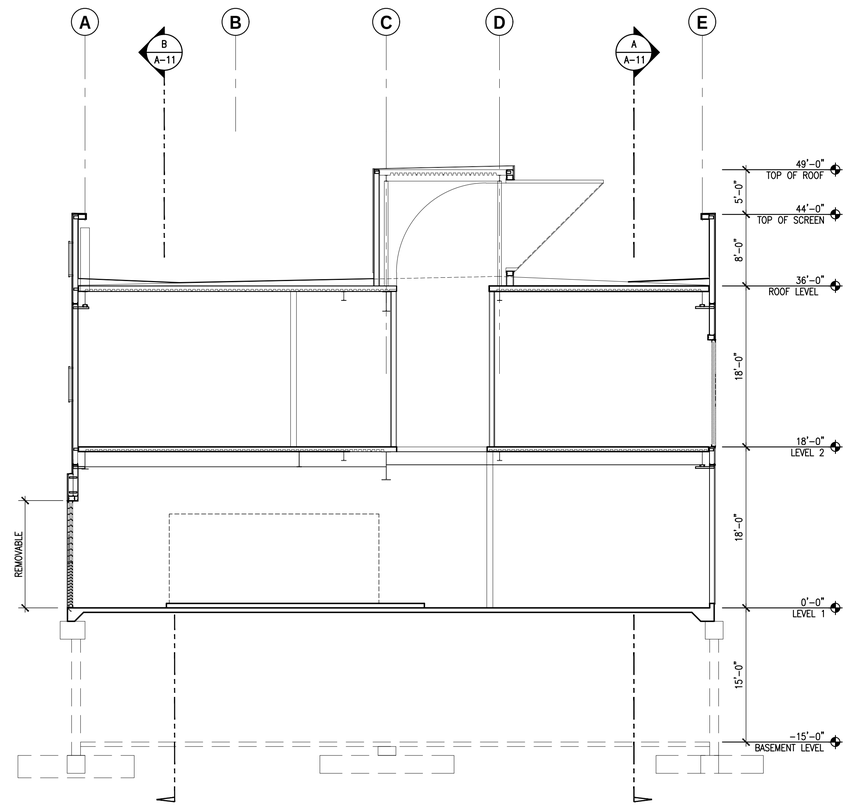

SECTION B - LOOKING EAST

0 4' 8' 16'
SCALE: 1/8"=1'-0'

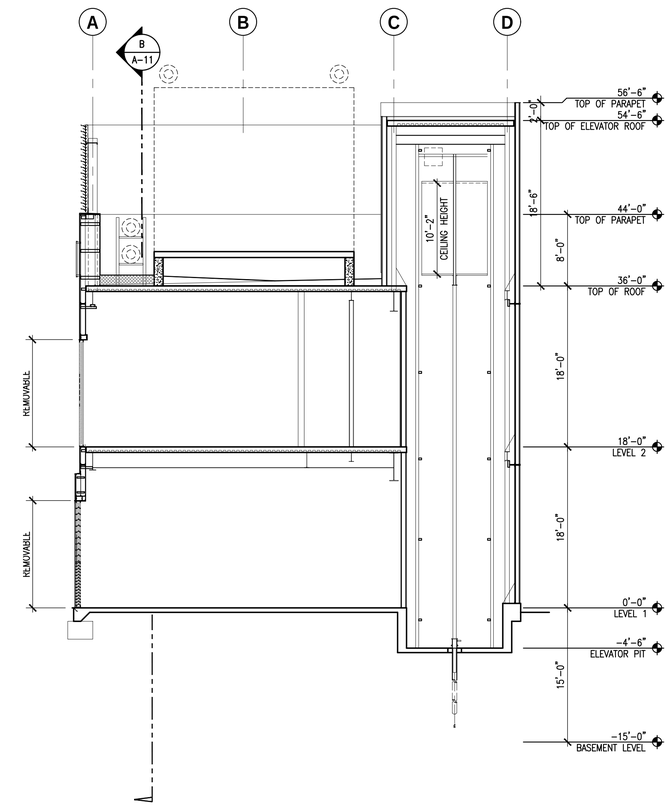

SECTION C - LOOKING EAST

0 4' 8' 16'
SCALE: 1/8"=1'-0'

inc.
ALEXANDER + HIBBS, AIA, INC.
Architecture and Planning
1200 N. JEFFERSON ST. SUITE A
ANAHEIM, CALIFORNIA 92807
(714) 630-3686

CENTRAL UTILITY PLANT

SADDLEBACK MEMORIAL MEDICAL CENTER

24451 Health Center Drive, Laguna Hills, CA

A-12

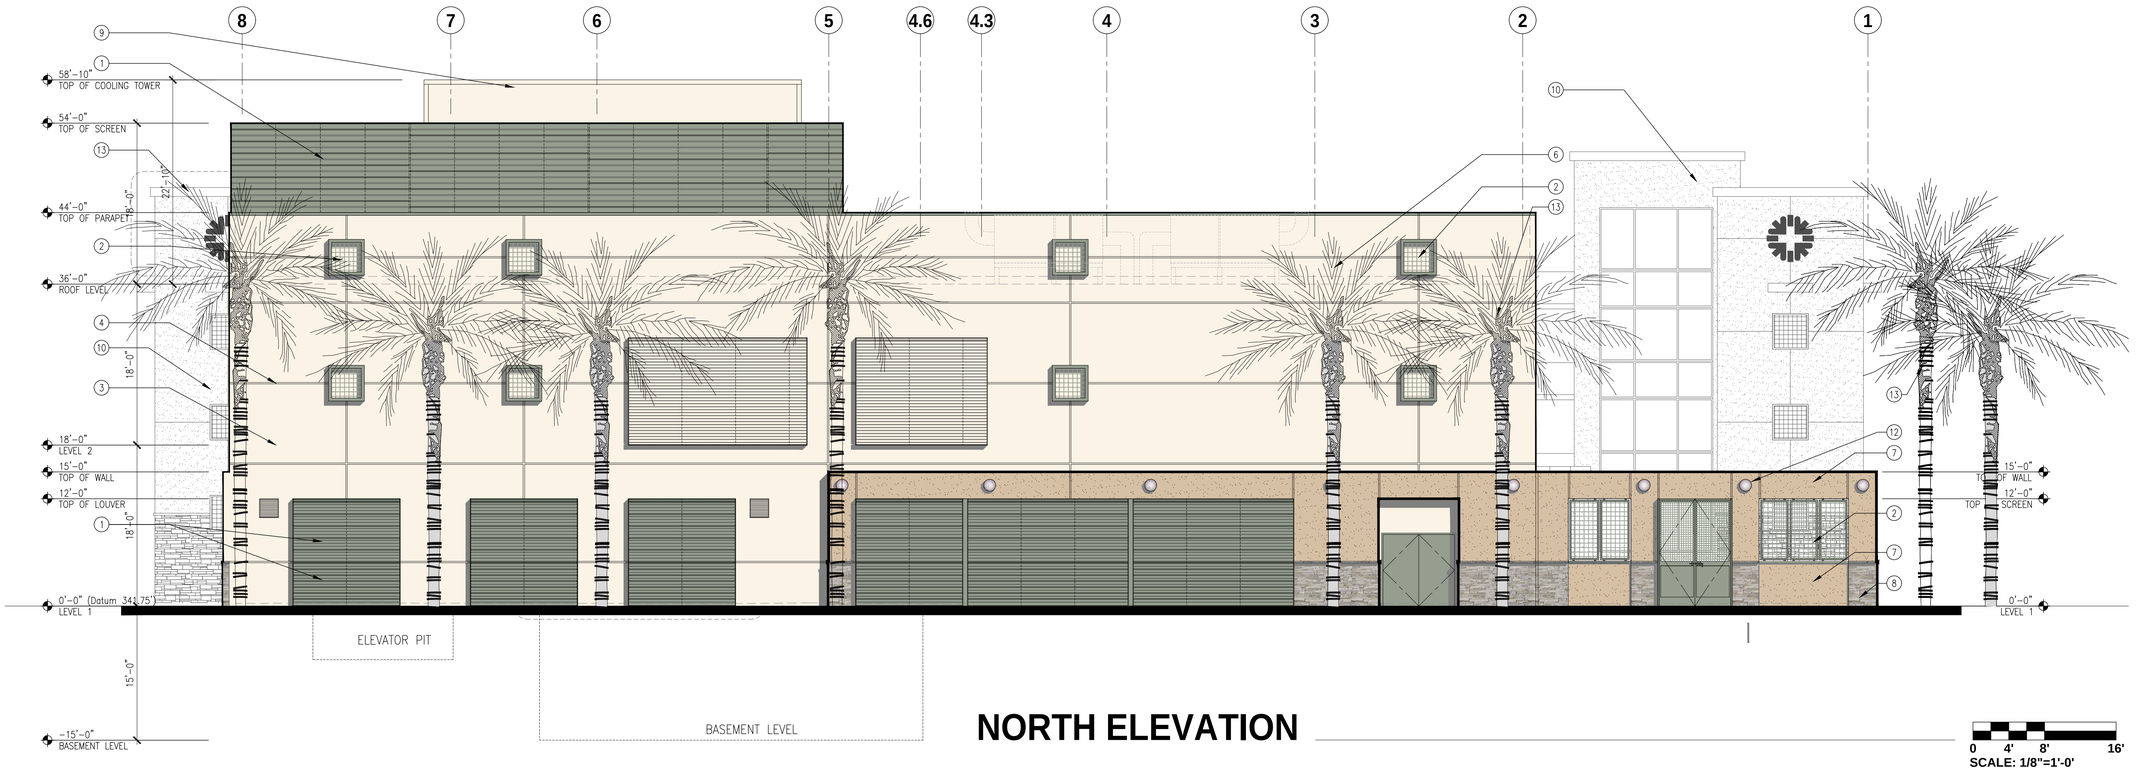

NORTH ELEVATION

0 4' 8' 16'
SCALE: 1/8"=1'-0'

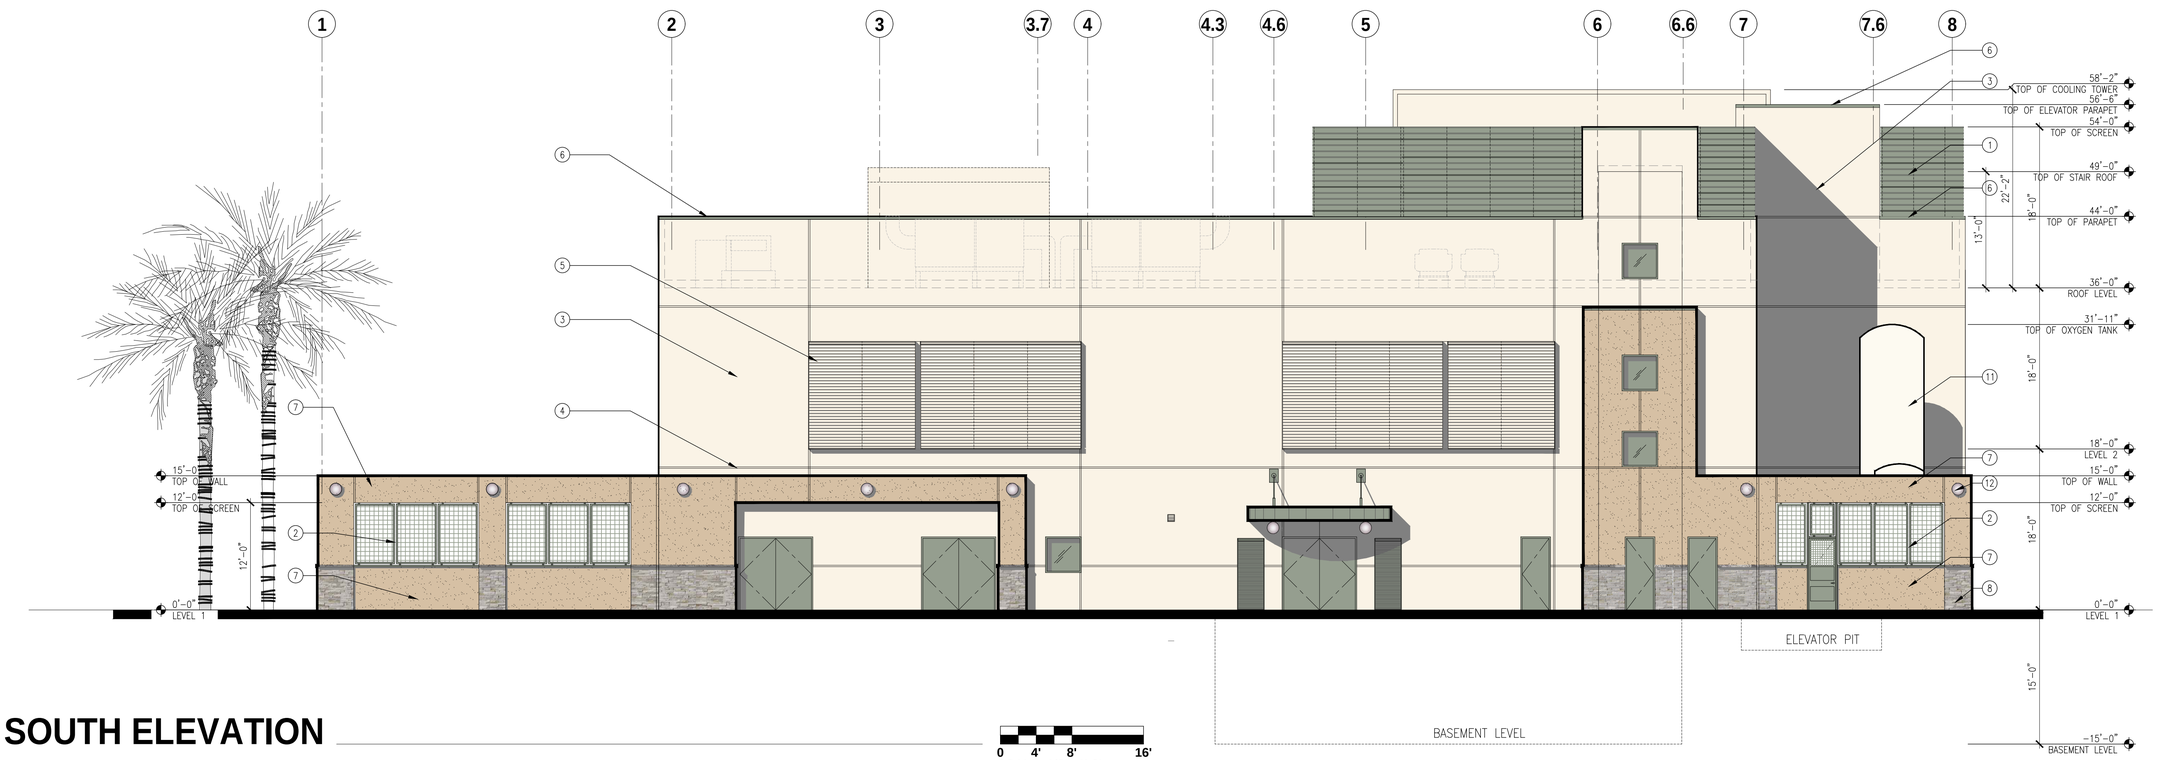

SOUTH ELEVATION

0 4' 8' 16'
SCALE: 1/8"=1'-0'

KEYNOTES

1. CONSTRUCTION SPECIALIST GROUP SCREEN LOUVER (BOLD LINE) POWDER COATED TO MATCH ADJACENT PARKING STRUCTURE METAL. DUNN EDWARD DEC 781 "SYCAMORE STAND". MATCH ADJACENT PARKING STRUCTURE
2. WIRE MESH METAL DETAIL. DUNN EDWARDS DEC 781 "SYCAMORE STAND". MATCH ADJACENT PARKING STRUCTURE
3. EIFS WALL: VISTA PAINT "DARK TAN" B-1Y42F C-1Y27. MATCH ADJACENT PARKING STRUCTURE.
4. REVEAL: VISTA PAINT "DARK TAN" B-1Y42F C-1Y27. MATCH ADJACENT PARKING STRUCTURE.
5. CONSTRUCTION SPECIALIST LOUVERS (RSH-5700) PAINTED/POWDER COATED TO MATCH FIELD COLOR VISTA PAINT "DARK TAN" B-1Y42F C-1Y27. MATCH ADJACENT PARKING STRUCTURE.
6. CORNICE (COPPER) MATCH ADJACENT PARKING STRUCTURE.
7. EIFS WALL: ACCENT COLOR (DUNN EDWARDS DE 6143 "ALMOND LATTE") MATCH ADJACENT PARKING STRUCTURE.
8. STONE VENEER: CULTURED STONE VENEER PRO-FIT LEDGESTONE PLATINUM MANUFACTURED BY BORAL. MATCH ADJACENT PARKING STRUCTURE.
9. COOLING TOWER: PAINTED TO MATCH FIELD COLOR VISTA PAINT "DARK TAN" B-1Y42F C-1Y27. MATCH ADJACENT PARKING STRUCTURE.
10. EXISTING PARKING STRUCTURE
11. OXYGEN TANKS STORAGE
12. WALL LIGHT FIXTURE
13. PALM TREES, NEW/EXISTING/RELOCATED

inc.
ALEXANDER + HIBBS, AIA, INC.
Architecture and Planning
1200 N. JEFFERSON ST. SUITE A
ANAHEIM, CALIFORNIA 92807
(714) 630-3686

CENTRAL UTILITY PLANT

SADDLEBACK MEMORIAL MEDICAL CENTER

24451 Health Center Drive, Laguna Hills, CA

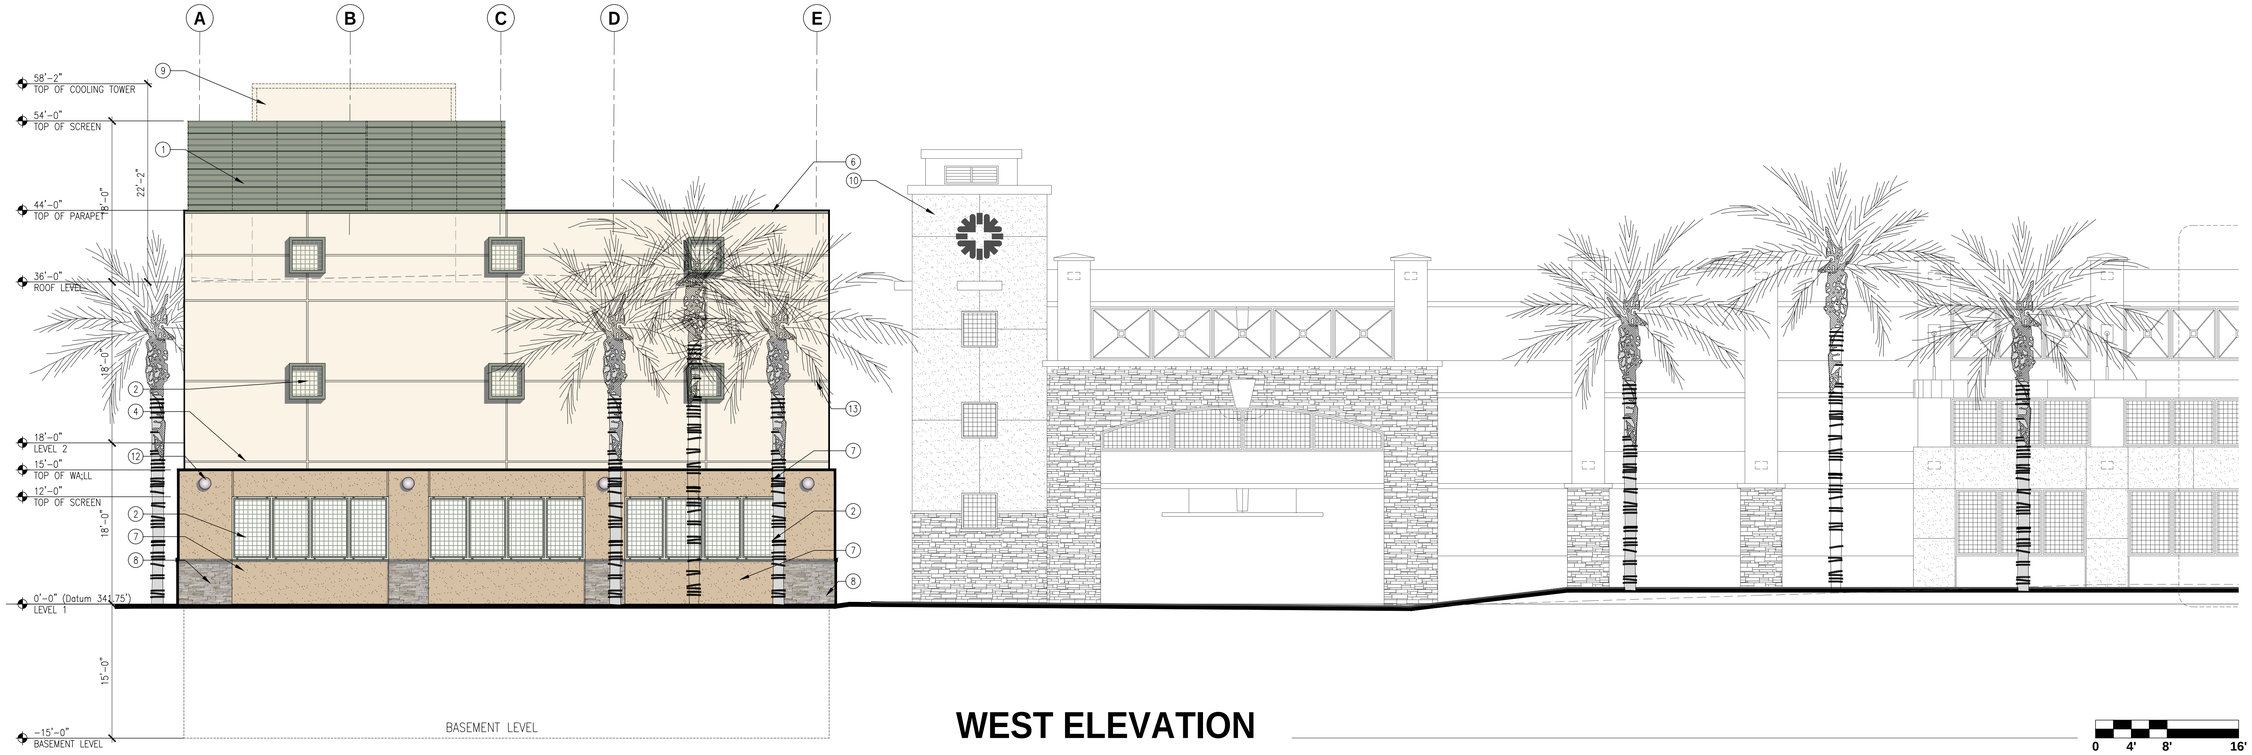

WEST ELEVATION

0 4' 8' 16'
SCALE: 1/8"=1'-0'

KEYNOTES

1. CONSTRUCTION SPECIALIST GROUP SCREEN LOUVER (BOLD LINE) POWDER COATED TO MATCH ADJACENT PARKING STRUCTURE METAL. DUNN EDWARD DEC 781 "SYCAMORE STAND". MATCH ADJACENT PARKING STRUCTURE
2. WIRE MESH METAL DETAIL. DUNN EDWARDS DEC 781 "SYCAMORE STAND". MATCH ADJACENT PARKING STRUCTURE
3. EIFS WALL: VISTA PAINT "DARK TAN" B-1Y42F C-1Y27. MATCH ADJACENT PARKING STRUCTURE.
4. REVEAL: VISTA PAINT "DARK TAN" B-1Y42F C-1Y27. MATCH ADJACENT PARKING STRUCTURE.
5. CONSTRUCTION SPECIALIST LOUVERS (RSH-5700) PAINTED/POWDER COATED TO MATCH FIELD COLOR VISTA PAINT "DARK TAN" B-1Y42F C-1Y27. MATCH ADJACENT PARKING STRUCTURE.
6. CORNICE (COPPER) MATCH ADJACENT PARKING STRUCTURE.
7. EIFS WALL: ACCENT COLOR (DUNN EDWARDS DE 6143 "ALMOND LATTE") MATCH ADJACENT PARKING STRUCTURE.
8. STONE VENEER: CULTURED STONE VENEER PRO-FIT LEDGESTONE PLATINUM MANUFACTURED BY BORAL. MATCH ADJACENT PARKING STRUCTURE.
9. COOLING TOWER: PAINTED TO MATCH FIELD COLOR VISTA PAINT "DARK TAN" B-1Y42F C-1Y27. MATCH ADJACENT PARKING STRUCTURE.
10. EXISTING PARKING STRUCTURE
11. OXYGEN TANKS STORAGE
12. WALL LIGHT FIXTURE
13. PALM TREES, NEW/EXISTING/RELOCATED

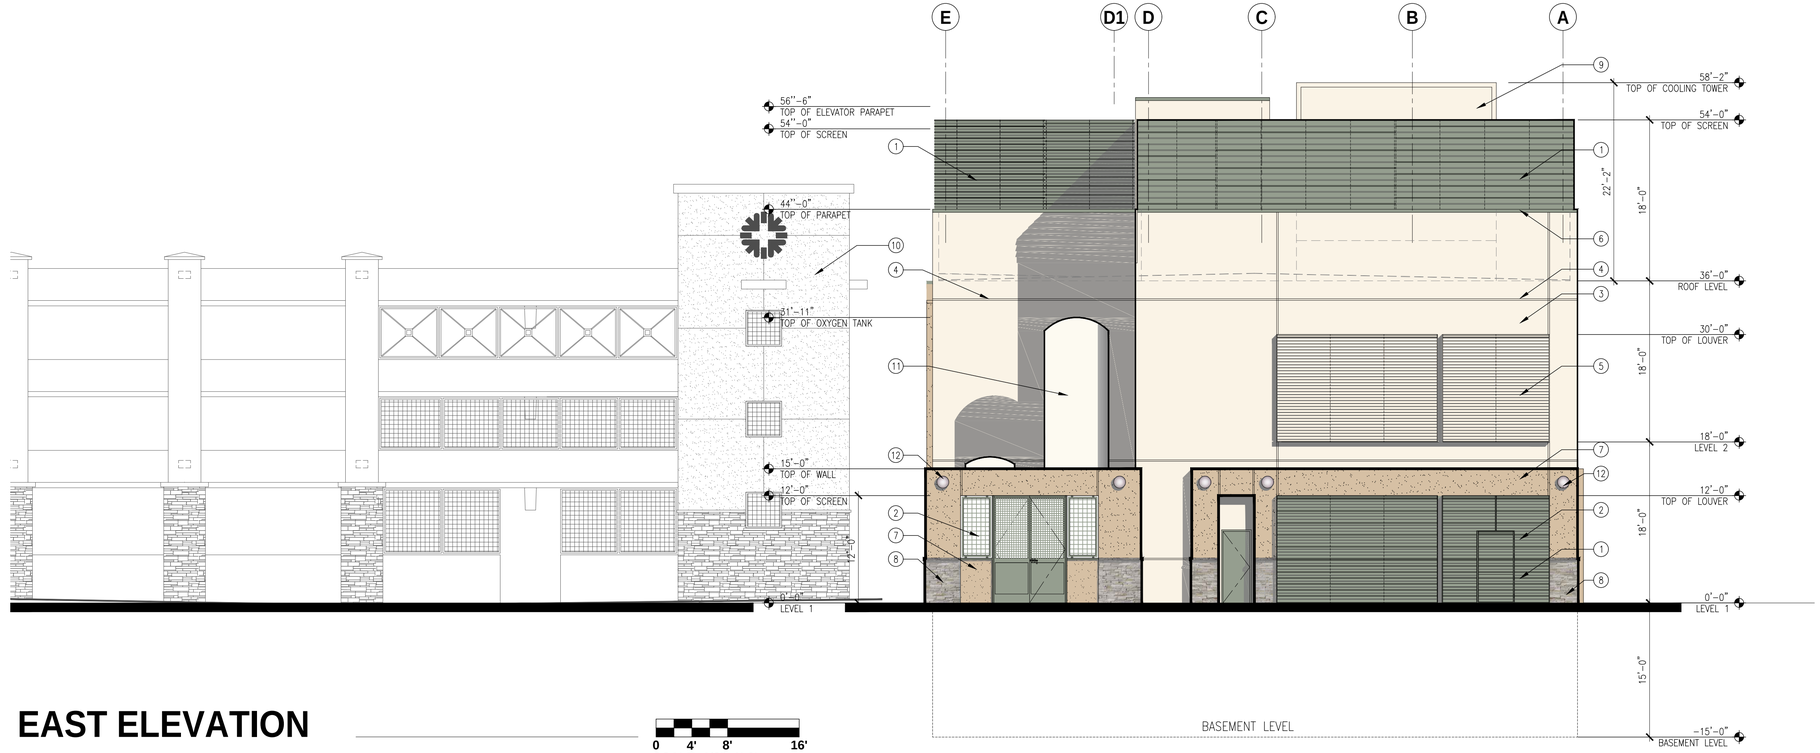

EAST ELEVATION

0 4' 8' 16'
SCALE: 1/8"=1'-0'

inc.
ALEXANDER + HIBBS, AIA, INC.
Architecture and Planning
1200 N. JEFFERSON ST. SUITE A
ANAHEIM, CALIFORNIA 92807
(714) 630-3686

CENTRAL UTILITY PLANT

SADDLEBACK MEMORIAL MEDICAL CENTER

24451 Health Center Drive, Laguna Hills, CA